


UNIT	INTERNAL	EXTERNAL	GFA
MAIS A	113.9 sqm	82.4 sqm	196.3 sqm
APT 1	119.9 sqm	87 sqm	206.9 sqm
APT 2/4/6	124.5 sqm	9.9 sqm	134.4 sqm
APT 3/5/7	122.3 sqm	11.4 sqm	133.7 sqm
APT 8	111.7 sqm	19.1 sqm	130.8 sqm
APT 9	105.7 sqm	22.9 sqm	128.6 sqm

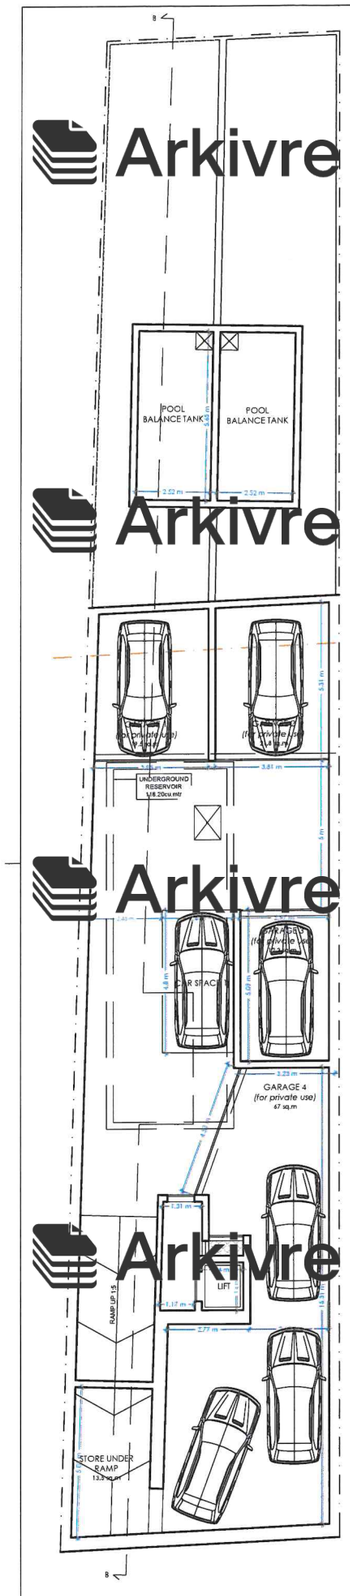


BASEMENT FLOOR
PROPOSED Scale 1:100

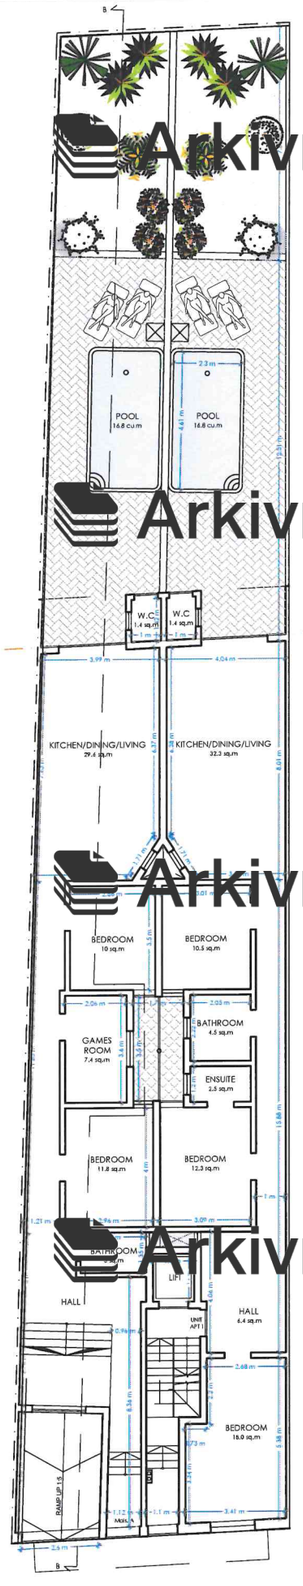


GROUND FLOOR
PROPOSED Scale 1:100

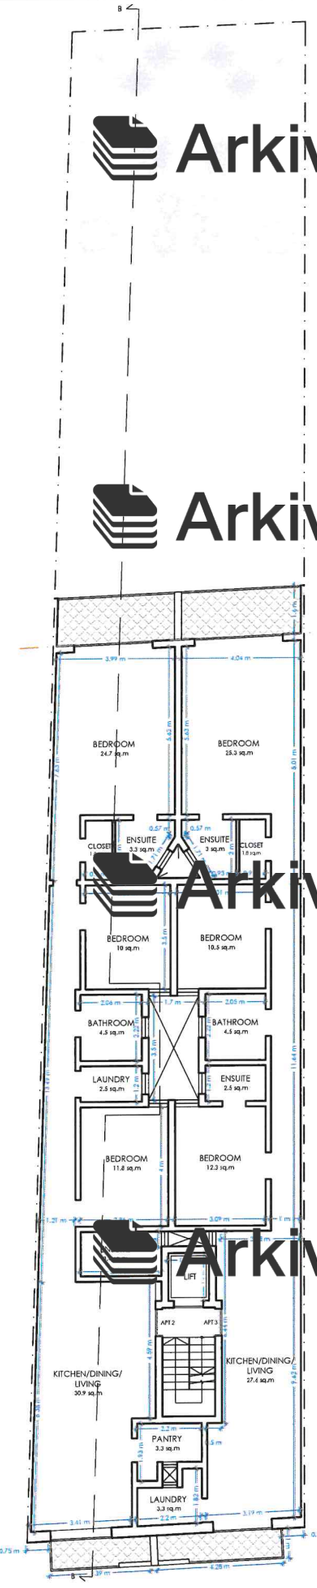


FIRST FLOOR
PROPOSED Scale 1:100

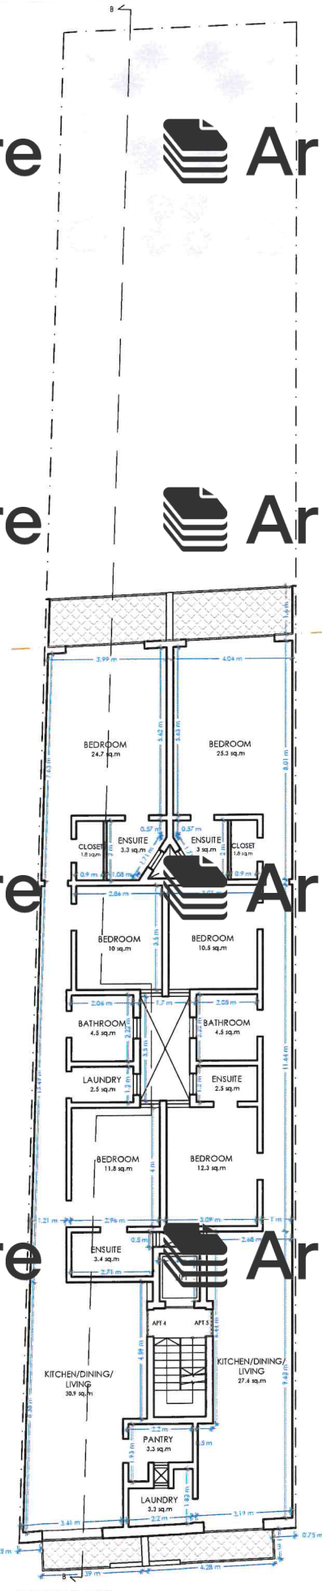

SECOND FLOOR
PROPOSED Scale 1:100

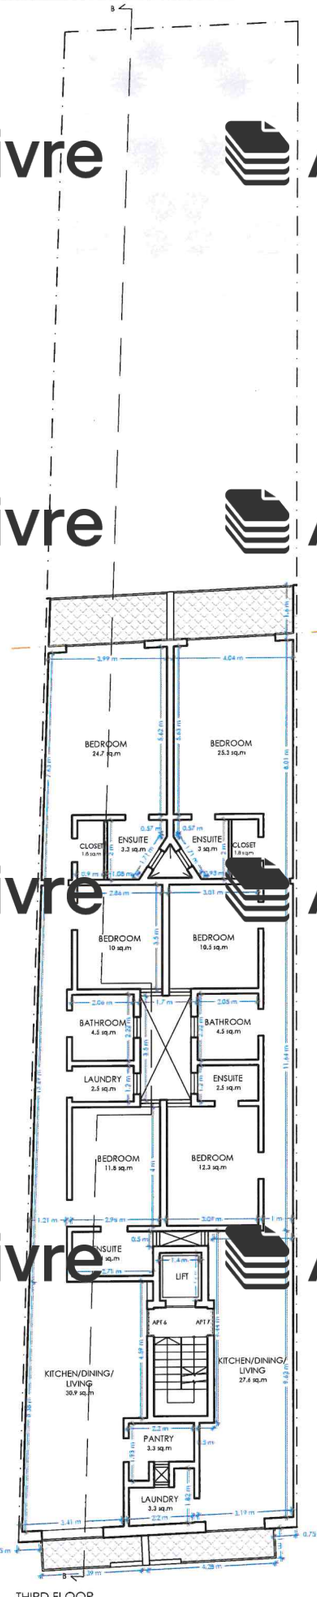

THIRD FLOOR
PROPOSED Scale 1:100

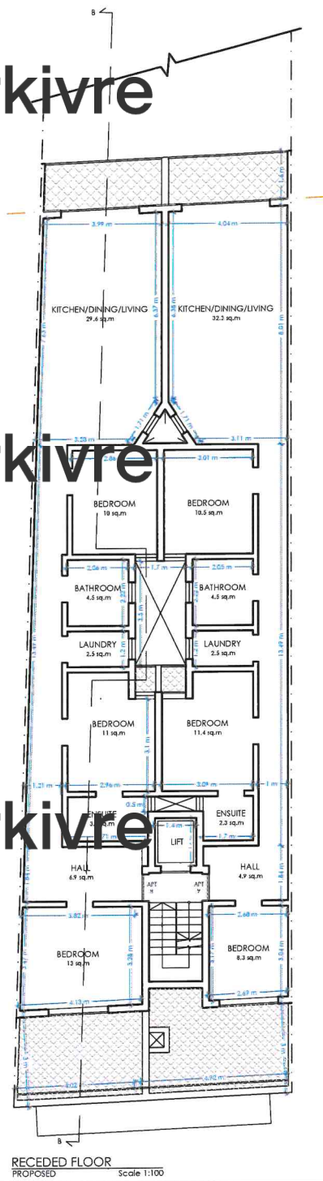

RECEDED FLOOR
PROPOSED Scale 1:100

PERIT
LEONARD **SPITERI**
Dip.DFS(Melit.),B.Sc.(Hons)(Melit.),M Eng.(Melit.)
a: 32, Canon F. Mangion Str. Gharb, Gozo, GRB1081
m: 79942706 e: peritleonardspiteri@gmail.com

Revisions

Ref.	Item.	Init.	Date.

Client

Project
TO CONSTRUCT APARTMENTS


Project Architect
PERIT LEONARD SPITERI

Drawing Title
PROPOSED FLOOR PLANS

Path
File No 23085
Drwg Issue A
Drwg No. 23085A-01
Revision 0
Scale A1_1:100
Date 22/11/2024
Drawn by K.G.
Checked L.S.

Arkivre



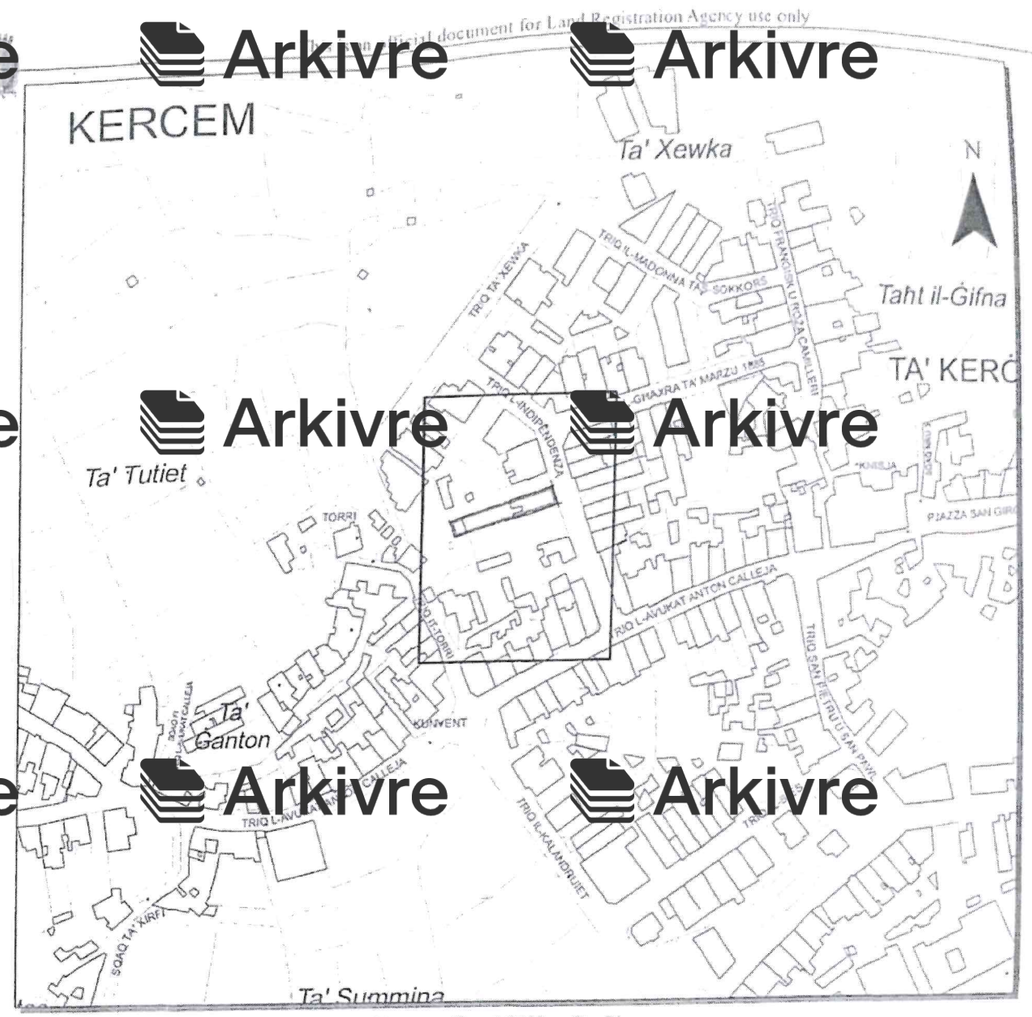

Pjanta tas-Sit 1:2500 *Site Plan*

Aġenzija ghar-Reġistrazzjoni tal-Artijiet
116, Casa Bolino, Triq il-Punent, Il-Belt Valletta

Land Registration Agency
116, Casa Bolino, Triq il-Punent, Il-Belt Valletta

Nru tal-Mappa: *Map Number:* 298084 G	Pożizzjoni Centrali: x = 30284 *Centre Coordinates:* y = 89060	Parti min S.S.: *Extracted from S.S.* 3089	Data: *Date:* 21/03/2023

Perit: *Architect:*

Timbru tal-Perit: *Architect's Stamp:*
John Salliba B.E.&A. (Hons.), A.&C.E.
Architect & Civil Engineer
'Jon', Apartment 1
Triq Fortunato Mizzi, Victoria VCT 2579
Gozo, Malta.

Qies (metri kwadri): 426m² *Area (square metres):*

Firma ta' l-Applikant: *Applicant's Signature:*

LR 300128 Dritt imhallas *Fee Paid*