RECEIVED
25 MAR 2025
Registru ta' Artijiet

Arkivre Arkivre

FORM E

REQUEST FOR AN OFFICIAL SEARCH AND/OR INFORMATION

(For Office Use)

Number: 465/25
Date:
Payment: €30.00
Received by: T. Cut

DESCRIPTION OF THE PROPERTY:

The divided portion of the plot of land known as "Tal-Gudja" located in an extension of Triq Guzeppi Cauchi, limits of **Ghajnsielem**, Gozo, measuring approximately 715.07 square meters which divided portion of land is bounded on the north by an extension of Triq Guzeppi Cauchi, on the East by property of Anthony Grech and on the West in part by property of Carmel Calleja or his successors in title and in parti by property of unknown third parties, and in part by property of the successors in title of family Vella and family Said, or more accurate boundaries, free and unencumbered, with all its rights and appurtenances, with all its overlying airspace and all its underlying subsoil.

OWNER(S):

Anthony Grech, married, son of the late Francis Grech and the late Jane Grech née Cauchi, born in Ghajnsielem, Gozo on seventeenth (17th) March nineteen hundred and forty-six (1946) and residing at number (31), Triq Hamri, Ghajnsielem, Gozo, holder of identity card number 29246G.

Arkivre Arkivre

INDICATE WHETHER REPLY IS REQUESTED BY POST (INSERT POSTAL ADDRESS) OR IF IT IS TO BE COLLECTED, IN WHICH LATTER CASE THE PERSION WHO IS TO COLLECT THE SEARCH IS TO BE INDICATED.

Collection in person by: Not. Anna Maria Mizzi

LIST OF QUESTIONS TO WHICH REPLY IS REQUESTED:

1. Is the property in a registration area?
2. If so, when did the property become a registration area?
3. Has the property been registered? If so, what is the unique property number and who is the registered proprietor?
4. Are there any charges or cautions on the property?
5. Are there any pending applications regarding the property?

Arkivre Arkivre

LEAVE ENOUGH SPACE FOR THE REPLY, SIGNATURE OF THE REGISTRAR AND DATE.

Vide attached document


Andrew Vella
Unit Co-Ordinator
Land Registration Agency
28/03/2025

Dan hu dokument uffiċċjali għall-użu biss fl-Aġenzija għar-Reġistrazzjoni tal-Artijiet

This is an official document for Land Registration Agency use only


Arkivre Arkivre Arkivre
Arkivre Arkivre Arkivre
Arkivre Arkivre Arkivre
Arkivre Arkivre Arkivre
Arkivre Arkivre Arkivre

GHAJNSIELEM

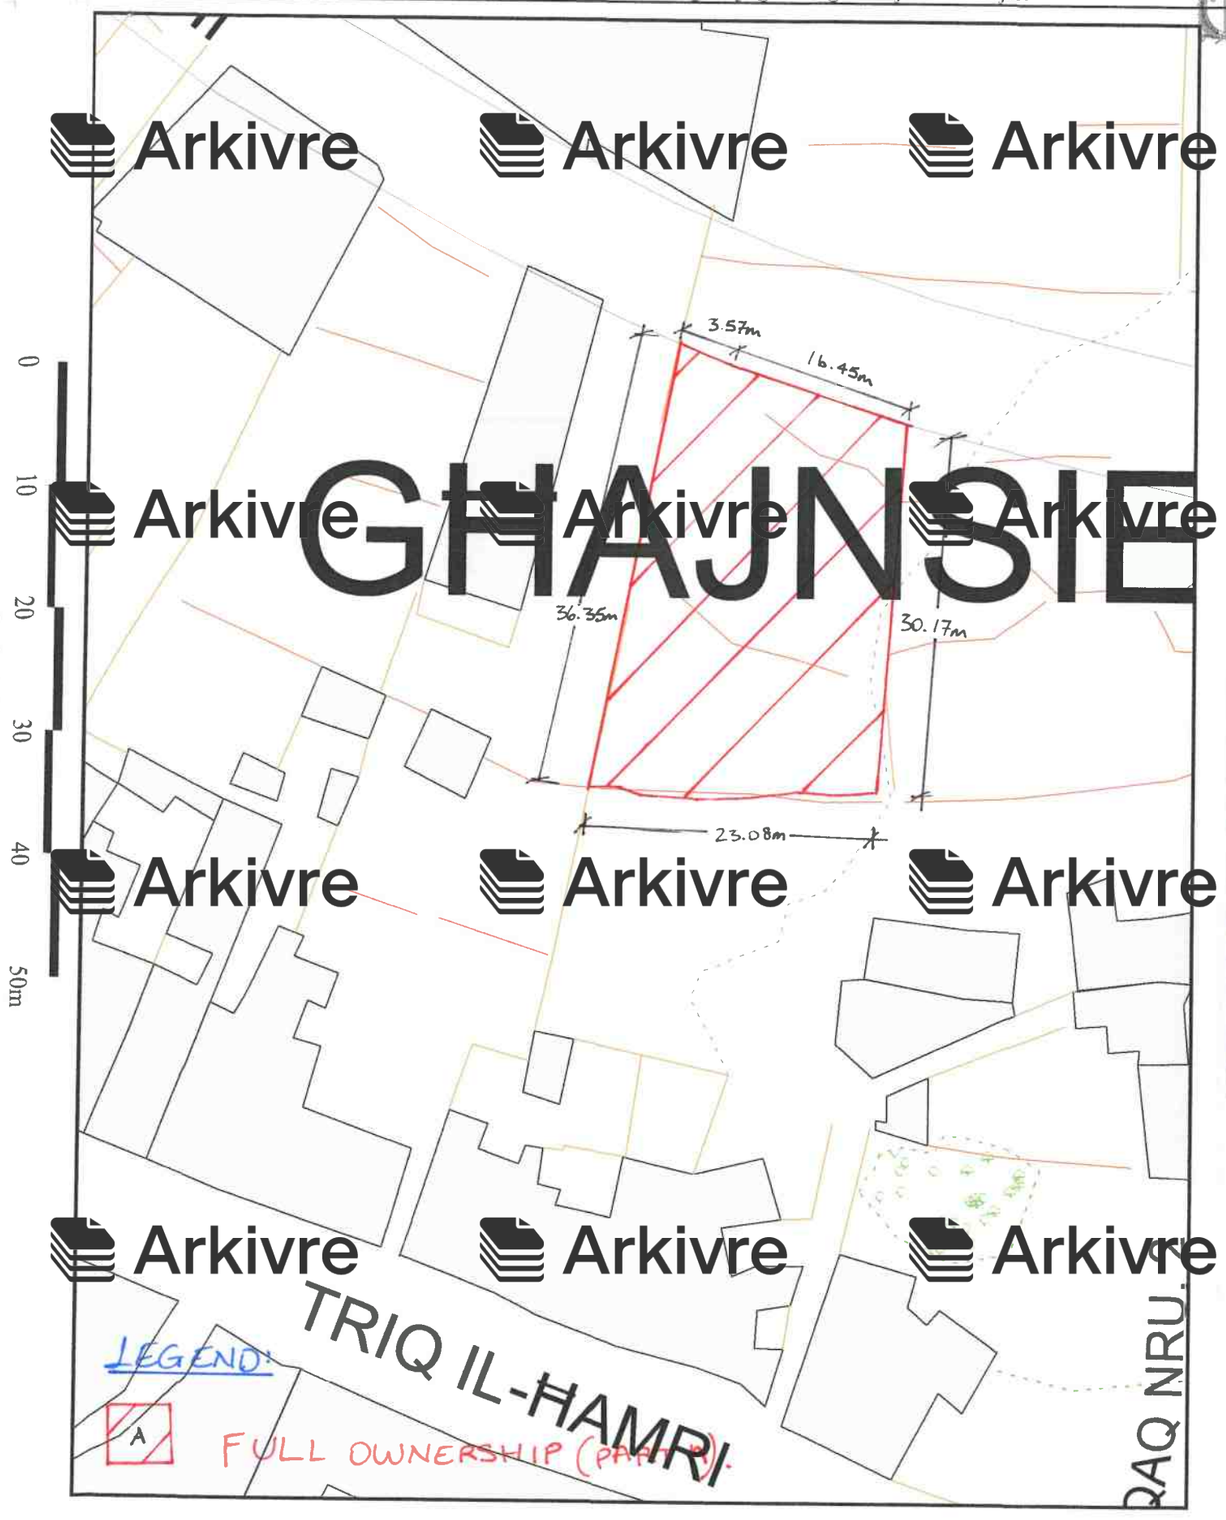

Scale 1:500

0 10 20 30 40 50m

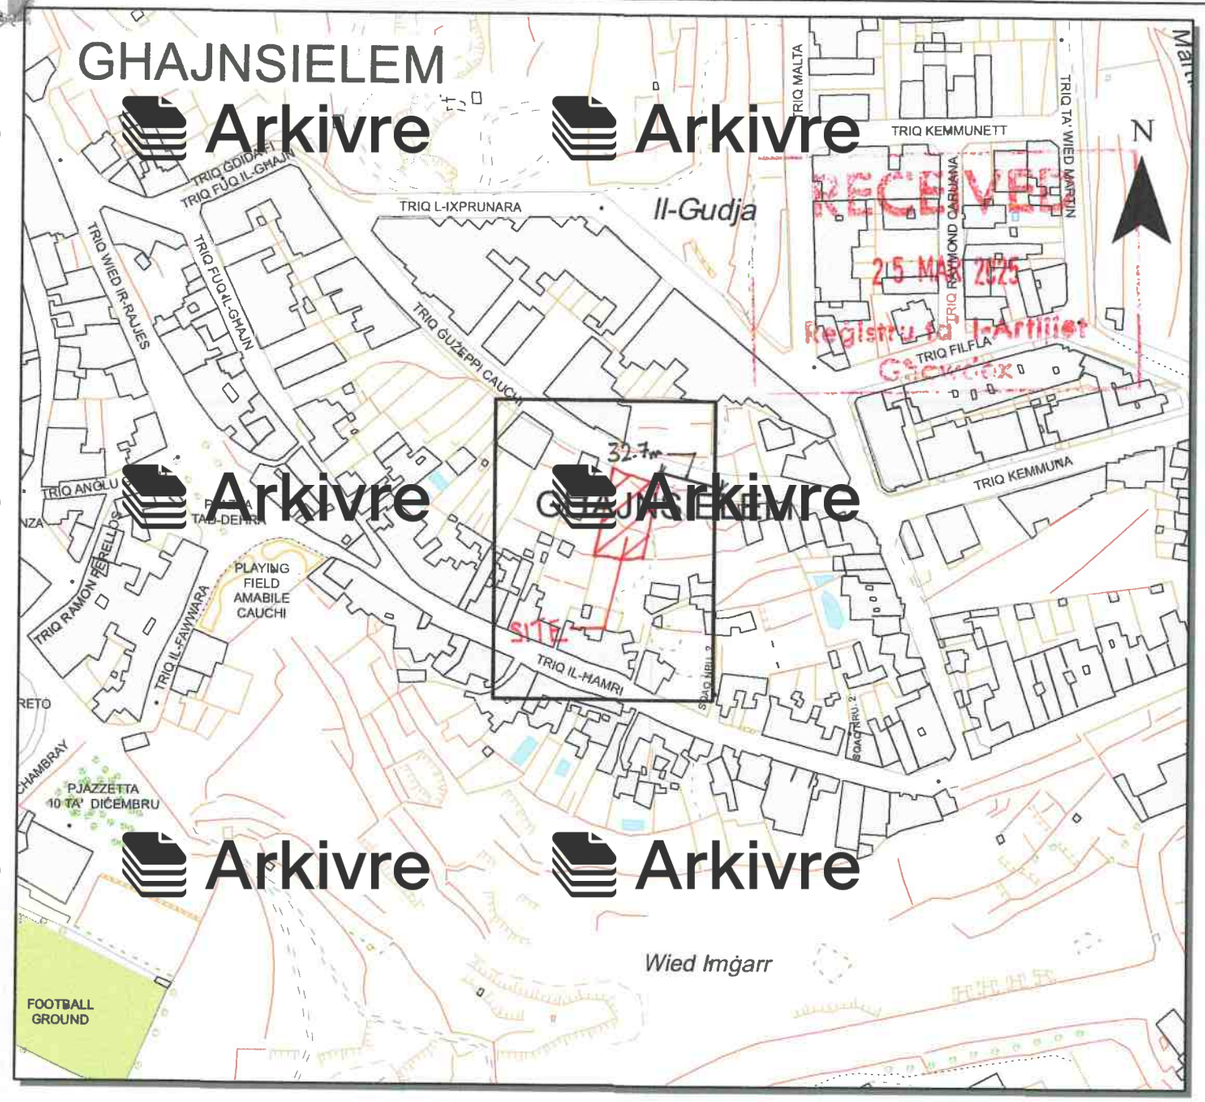

Pjanta tas-Sit **1:2500** *Site Plan*

Aġenzija għar-Reġistrazzjoni tal-Artijiet ***Land Registration Agency***

116, Triq Bolina, Triq il-Punent, Il-Belt Valletta *116, Triq Bolina, Triq il-Punent, Il-Belt Valletta*

Nru tal-Mappa: *Map Number:* **380084 M**	Pożizzjoni Ċentrali: *Centre Coordinates:* **x = 36326 y = 87399**	Parti min S.S.: *Extracted from S.S.:* **3687**	Data: *Date:* **27/01/2025**

Perit:
Architect: PERIT LEONARD SPITERI

Timbru tal-Perit:
Architect's Stamp: Dip.DFS (Melit.), B.Sc.(Hons)(Melit.), M.Eng.(Melit.)
Warrant no. 1138

Qies (metri kwadri): AREA A ≈ 715.07m²
Area (square metres):

Firma ta' l-Applikant:
Applicant's Signature:

LR 389194

Dritt imħallas
Fee Paid