Arkivre Arkivre

RECEIVED
27 APR 2022
Registru ta' l-Artijiet
Ghawdex

REQUEST FOR OFFICIAL SEARCH AND/OR INFORMATION

(for Office Use)

Number: 645/2022
Date: 27.4.22
Payment: €30
Received by:

Description of Property:

Arkivre Arkivre

Proprjetà tinsejha "Ta' Mawtu", fil-limiti tal-Ghajb, Ghawdex, tal-kejl ta' cirka erba' mija u sebgha u tletin metri kwadri (437m.k.) b'faccata fuq Triq Mongur, Gharb, Ghawdex.

1. Jekk taqghax f'registration area?
2. Fl-affermattiv, hijiex diga registrata?

Arkivre Arkivre

Bil-posta fl-indirizz indikat taht.

Dr. Anthony Hili LL.D.
Notary Public
and
Commissioner for Oaths
~ MALTA ~

File No. 7797E

Arkivre Arkivre


Refalo & Hili Notaries Public
109 Republic Street
Victoria, VCT 1015
Gozo

This site is not in a registration area.

Andrew Vella
Unit Co-Ordinator
Land Registration Agency
28/04/2022


Dan hu dokument uffiċċjali għall-użu biss fl-Aġenzija għar-Reġistrazzjoni tal-Artijiet

This is an official document for Land Registration Agency use only

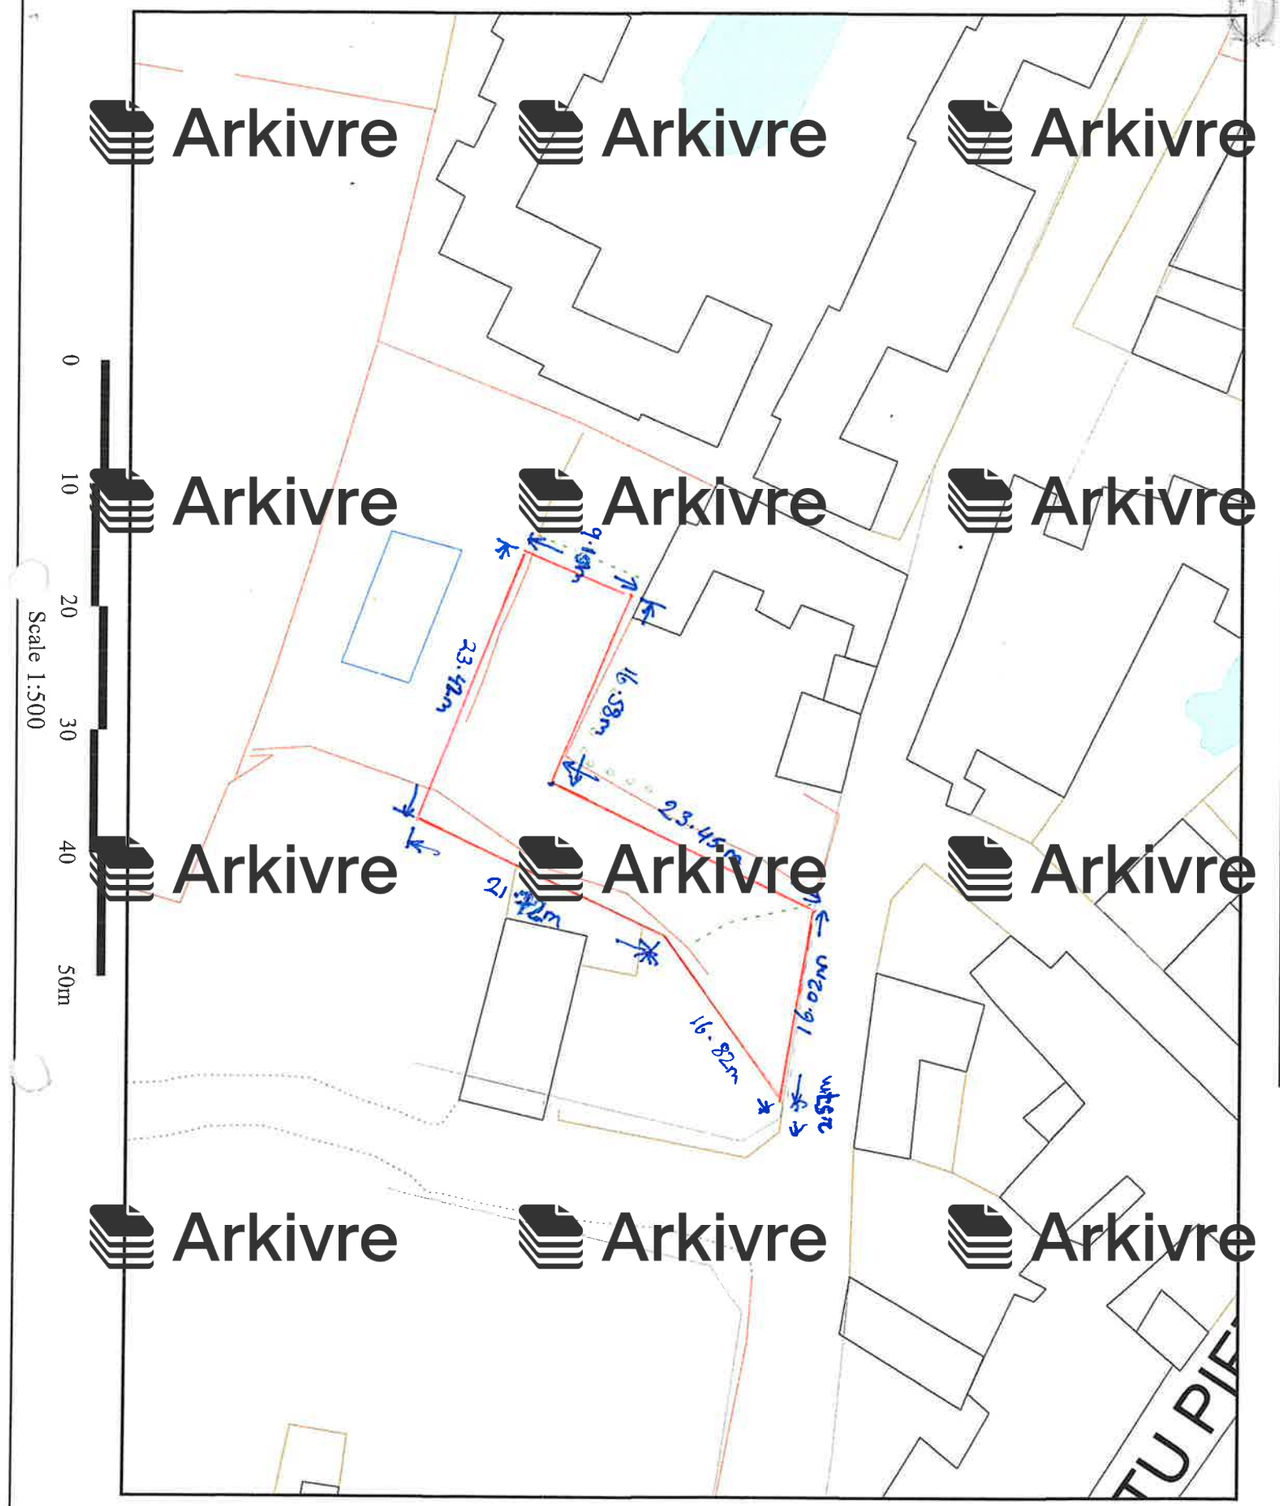

Scale 1:500

0 10 20 30 40 50m

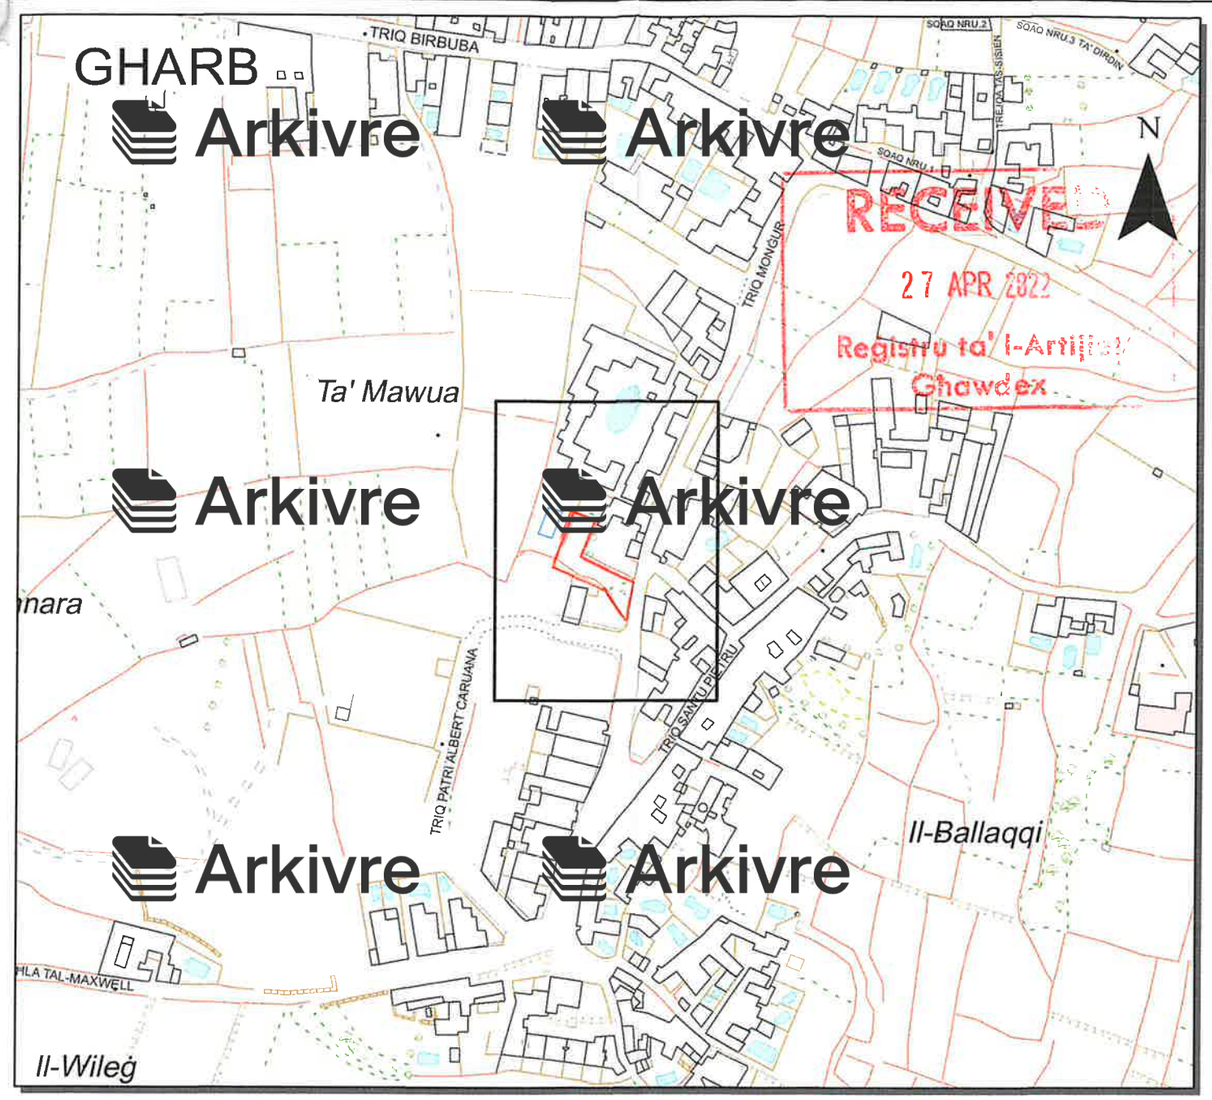

Pjanta tas-Sit **1:2500** *Site Plan*

Aġenzija għar-Reġistrazzjoni tal-Artijiet ***Land Registration Agency***

11[illegible] Borġo, Triq il-Punent, Il-Belt Valletta *11, Casa Bolino, Triq il-Punent, Il-Belt Valletta*

Nru tal-Mappa: *Map Number:* **226233 G**	Pożizzjoni Ċentrali: *Centre Coordinates:* **x = 28125 y = 91292**	Parti min S.S.: *Extracted from S.S.:* **2891**	Data: *Date:* **17/08/2021**

Perit:
Architect:

Timbru tal-Perit:
Architect's Stamp:

Josmar Cassar B.E.&A.(Hons.), A.&C.E.
Architect & Civil Engineer
48 St. Bert Street, Xewkija XWK114 Gozo
Mob: 99228780

Qies (metri kwadri):
Area (square metres): Circa 433 msq

Firma ta' l-Applikant:
Applicant's Signature:

DR. ANTHONY HILLMAN
Notary Public and Commissioner for Oaths
MALTA

LR 196612

Dritt imħallas
Fee Paid