8244E
need file

Arkivre Arkivre

RECEIVED
14 JUN 2023
Registration Artijiet
Ghawdex

REQUEST FOR OFFICIAL SEARCH AND/OR INFORMATION

(for Office Use)

Number: 784/23
Date:
Payment: 14.6.23
Received by: €30

Arkivre Arkivre

Description of Property:

'Dar Vella' Triq Kemmuna, Ghajnsielem, Gozo

1. Jekk taqghax f'registration area?
2. Fl-affermattiv, hijiex diga registrata?

Arkivre Arkivre

Bil-posta fl-indirizz indikat taht.

ANTHONY HILLE
Notary Public
and
Commissioner
for Oaths
MALTA

File No. 8244E

Arkivre Arkivre


Refalo Notaries Public
[illegible] Republic Street
[illegible], [illegible]
Gozo

Vide attached document

Andrew Vella
Unit Co-Ordinator
Land Registration Agency
19/06/2023


Dan hu dokument uffiċċjali għall-użu biss fl-Aġenzija għar-Reġistrazzjoni tal-Artijiet

This is an official document for Land Registration Agency use only

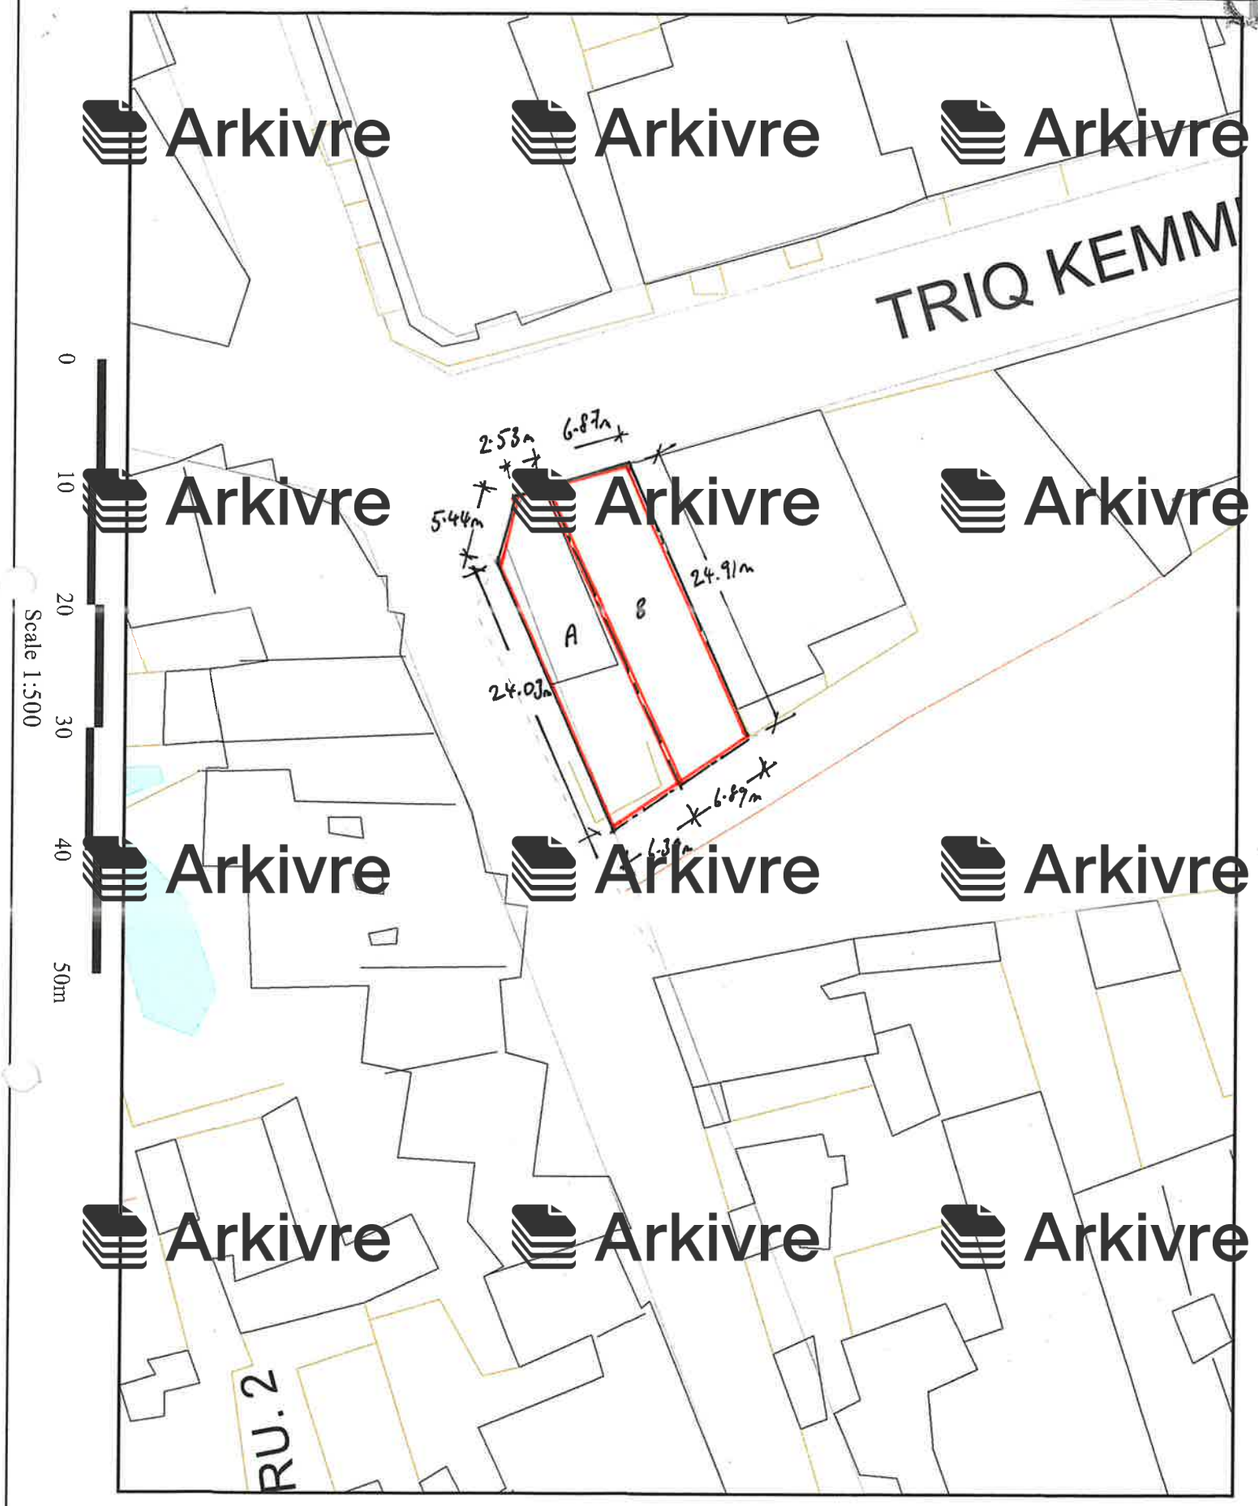

Scale 1:500

0 10 20 30 40 50m

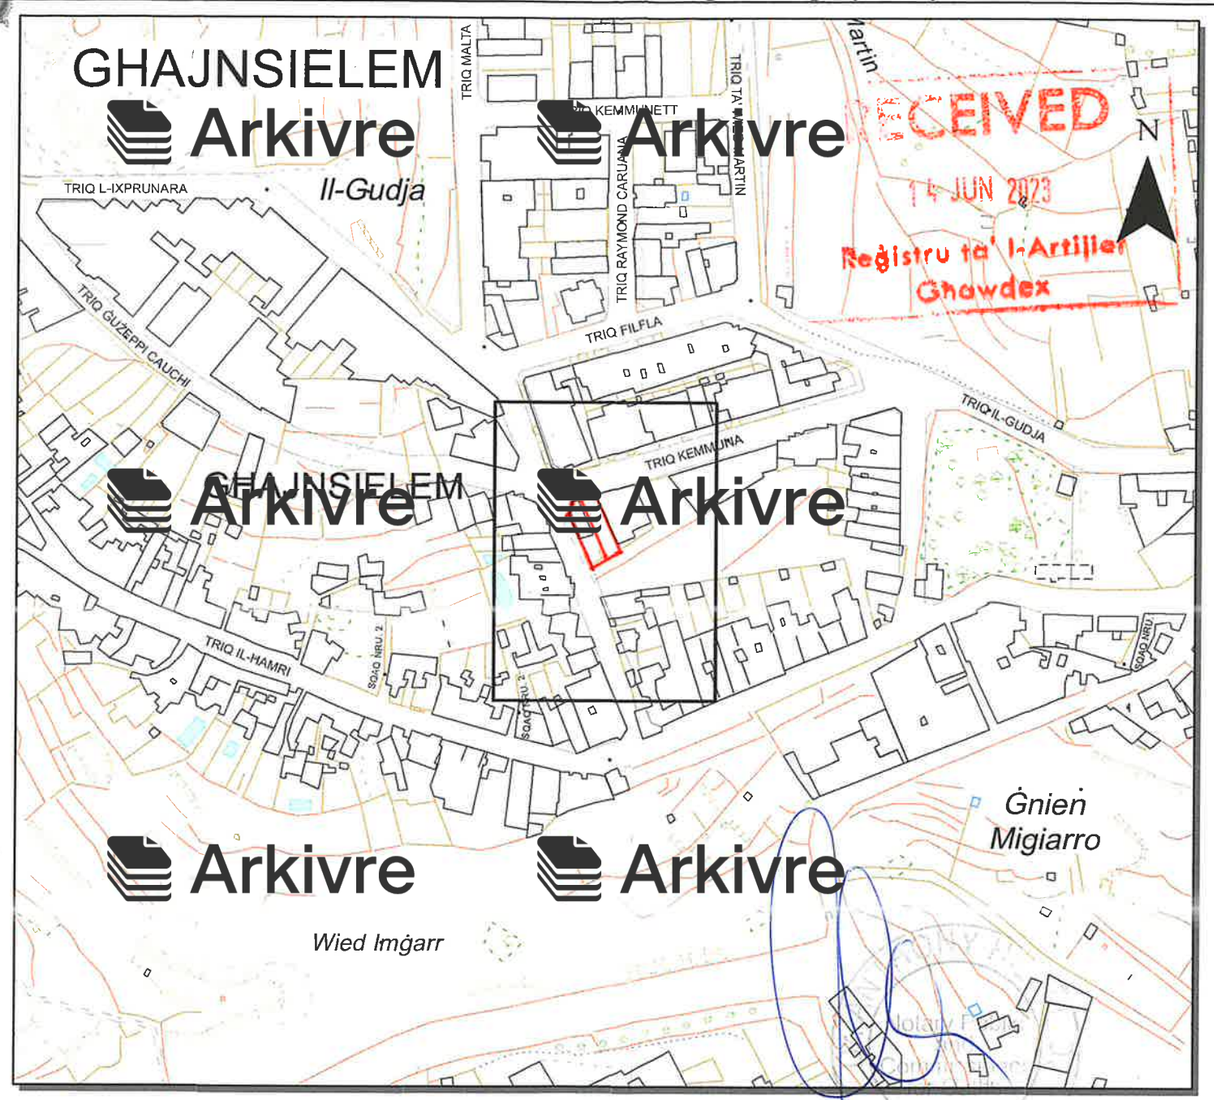

Pjanta tas-Sit **1:2500** *Site Plan*

Aġenzija għar-Reġistrazzjoni tal-Artijiet ***Land Registration Agency***

Il-Kasa Bolino, Triq il-Punent, Il-Belt Valletta *Il-Kasa Bolino, Triq il-Punent, Il-Belt Valletta*

Nru tal-Mappa: *Map Number:* **297708 G**	Pożizzjoni Ċentrali: *Centre Coordinates:* **x = 36461** **y = 87391**	Parti min S.S.: *Extracted from S.S:* **3687**	Data: *Date:* **17/03/2023**

Perit:
Architect:

Timbru tal-Perit:
Architect's Stamp:

PERIT LEONARD SPITERI
Dip.DFS(Melit.),B.Sc.(Hons)(Melit.),M.Eng.(Melit.)
82, Canon F. Mangion Str. Għarb, Gozo
Mobile: 79942706
E-mail: peritleonardspiteri@gmail.com
Warrant No: 1138

Qies (metri kwadri): A: 164.3 sq.m.
Area (square metres): B: 176 sq.m.

Firma ta' l-Applikant:
Applicant's Signature:

LR 300098

Dritt imħallas
Fee Paid