Revisions						
Ref.	Item.	Init.	Date.			

PERIT
LEONARD **SPITERI**
Dip.DFS(Melit.),B.Sc.(Hons)(Melit.),M.Eng.(Melit.)
mu. 79942706 e: perileonardsplteri@gmail.com

Client
SILVIO RAPA

Project
PROPOSED ADDITION OF A RAMP TO ACCESS LOWER BASEMENT LEVEL INSTEAD OF A CAR LIFT. CHANGE FROM CAR PARKING SPACES TO GARAGES.

Project Architect
PERIT LEONARD SPITERI


Drawing Title
LOWER BASEMENT LEVEL

Plan
File No. 24042
Dwg No. 24042-A-01
Dwg Issue A
Amend. 0
Scale 1:100
Date 25/08/2025
Drawn by K.G.
Checked

LOWER BASEMENT LEVEL
PROPOSED
Scale 1:100


Dip.DFS.(Melit.),B.Sc.(Hons)(Melit.), M.Eng.(Melit.)
Warrant no. 1138

PERIT LEONARD SPITERI

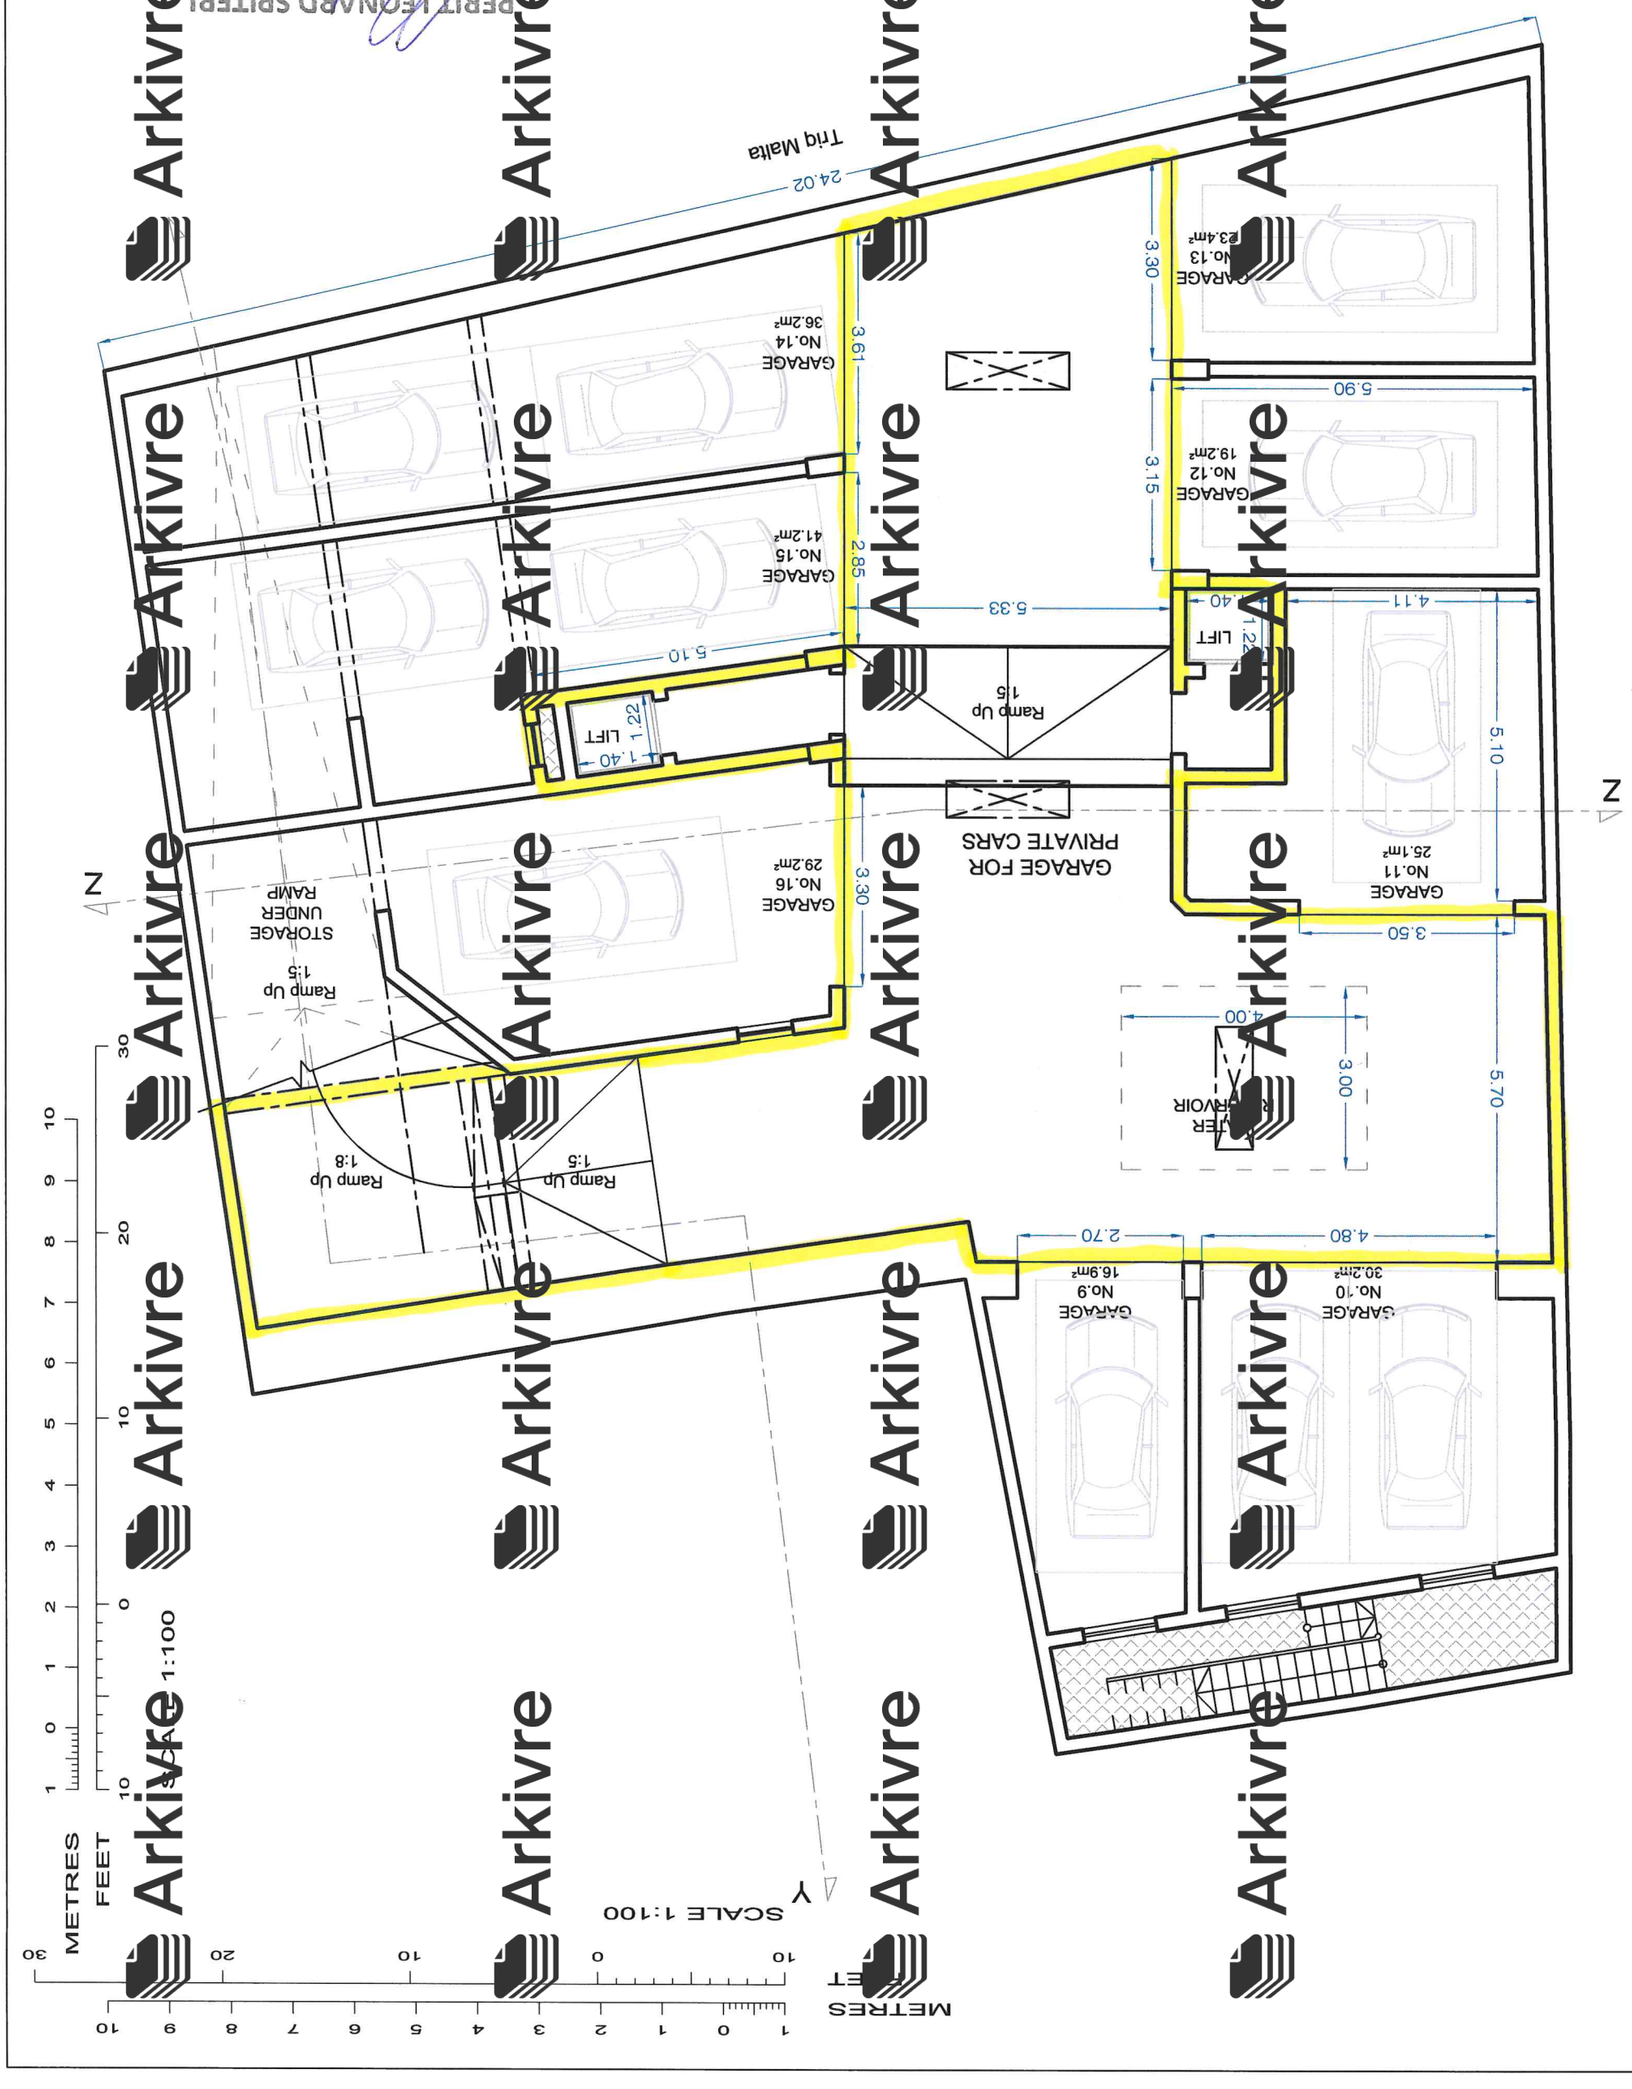

Arkivre

METRES
FEET
SCALE 1:100

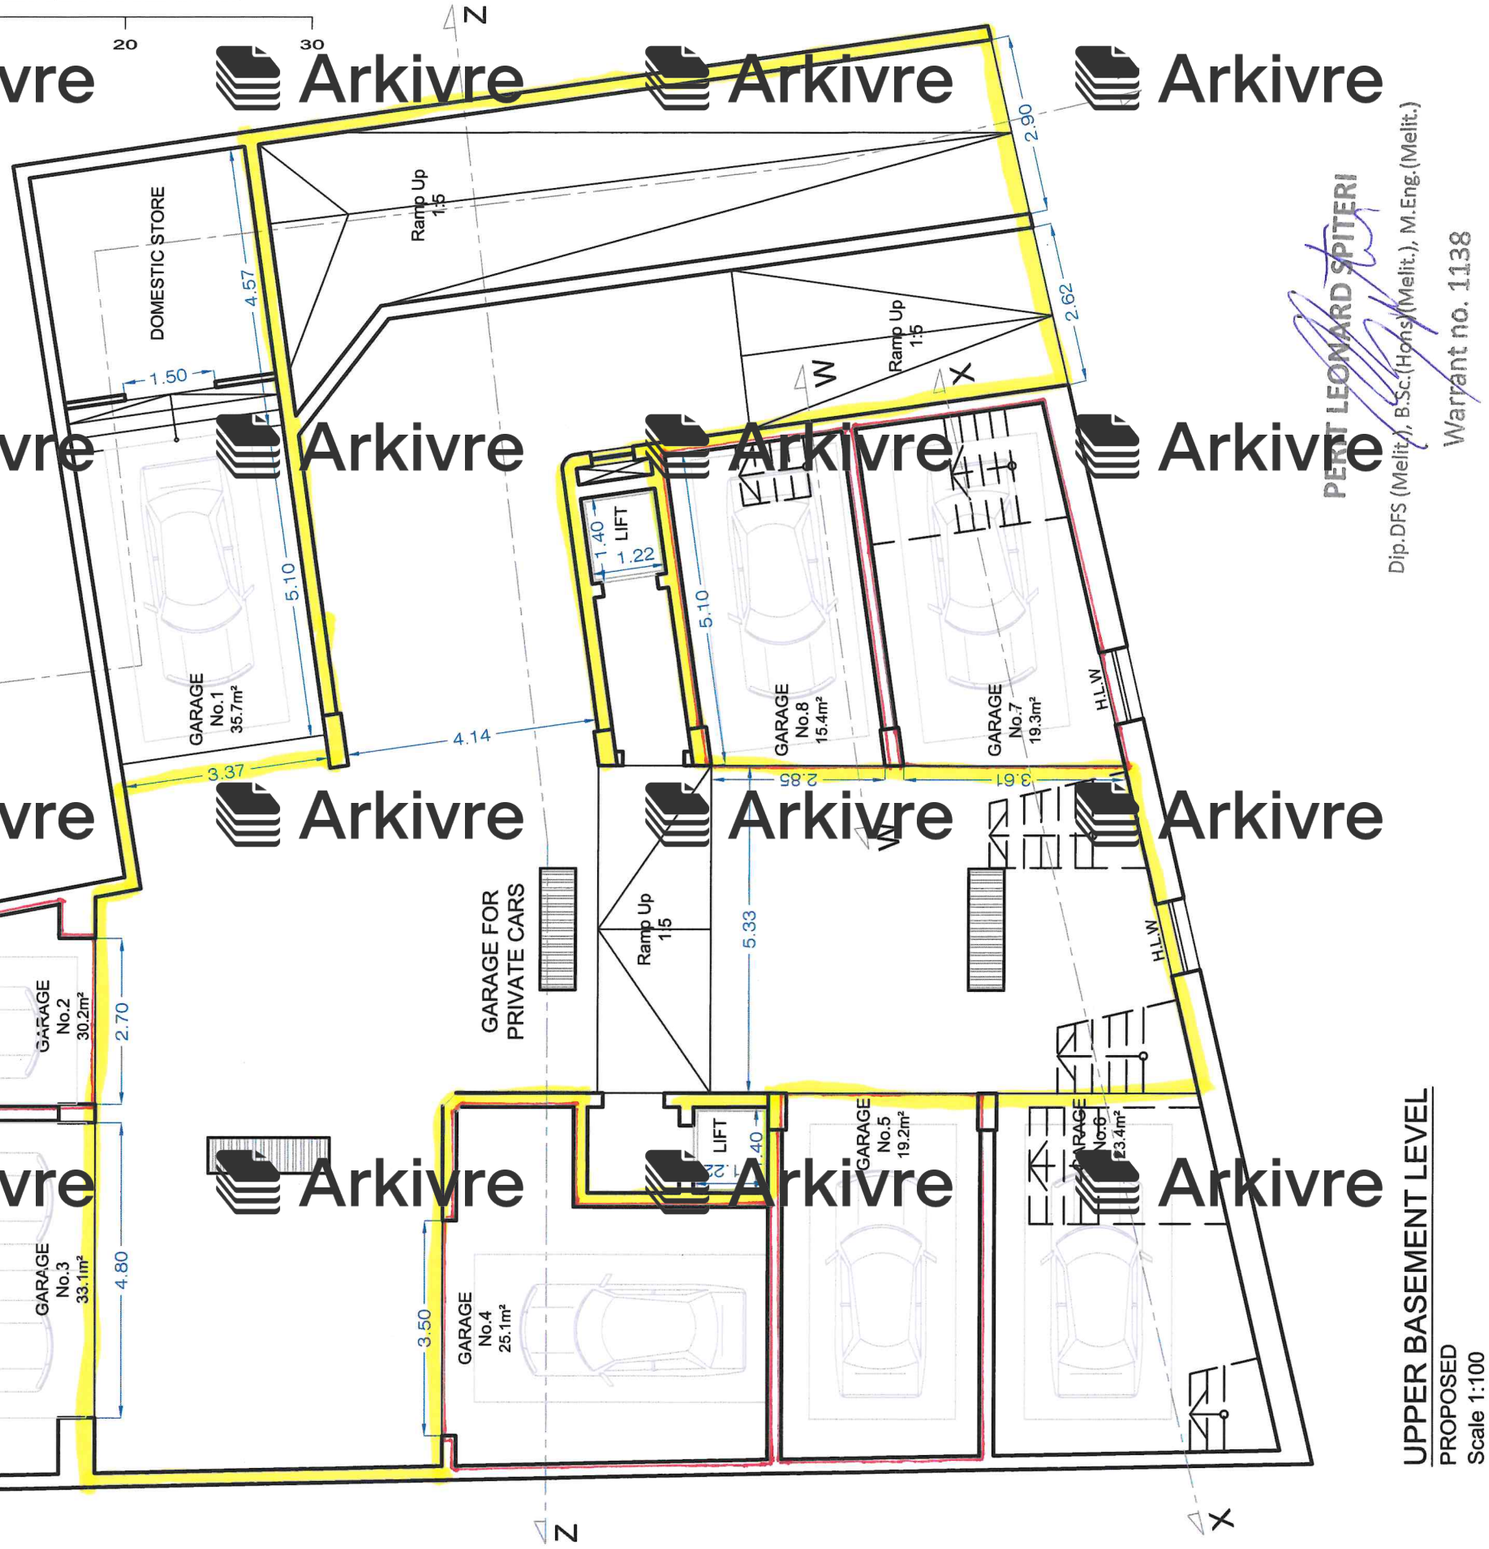

UPPER BASEMENT LEVEL
PROPOSED
Scale 1:100

PERIT LEONARD SPITERI
Dip.DFS (Melit.), B.Sc.(Hons)(Melit.), M.Eng.(Melit.)
Warrant no. 1138

Path
File No 24042
Dwg Issue A
Dwg No. 24042-A-02
Revision 0
Date 25/08/2025
Drawn by K.G.
Checked
Scale 1:100

Drawing Title
UPPER BASEMENT LEVEL

Project
PROPOSED ADDITION OF A RAMP TO ACCESS LOWER BASEMENT LEVEL INSTEAD OF A CAR LIFT. CHANGE FROM CAR PARKING SPACES TO GARAGES.

Project Architect
PERIT LEONARD SPITERI

Client
SILVIO RAPA

PERIT
LEONARD SPITERI
Dip.DFS(Melit.),B.Sc.(Hons)(Melit.),M.Eng.(Melit.)
mt: 79942706 e: perileonardspiteri@gmail.com

Revisions
Ref. Item. Init. Date.