
UNIT	INTERNAL	EXTERNAL	TOTAL AREA
MAIS 1	113.9 sqm	82.4 sqm	196.3 sqm
APT 1	119.9 sqm	87.0 sqm	206.9 sqm

Oce A


If highlighted Pendors
+ Blue hashed
= Red Francesco

METRES 1.5 0 1.5 3 4.5 6 7.5 9 10.5 12 13.5 15
FEET 15 0 15 30 45

SCALE 1:150

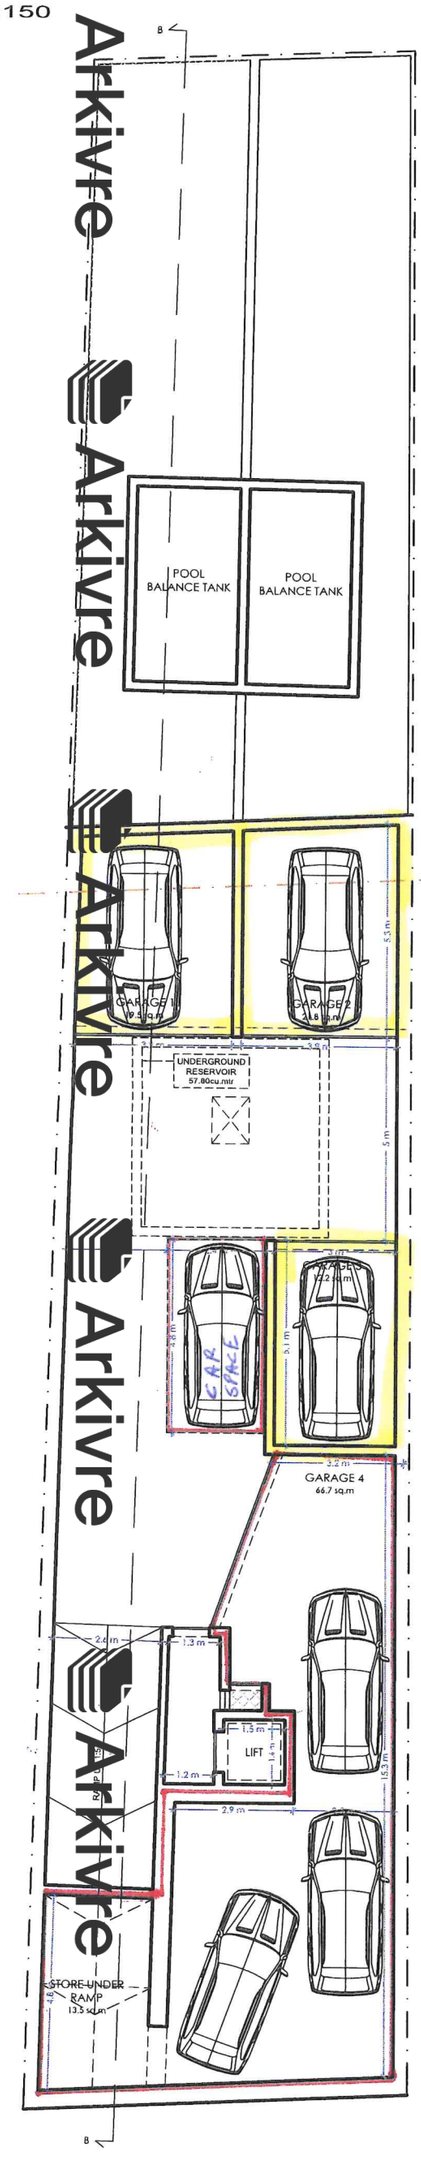

BASEMENT FLOOR
PROPOSED Scale 1:150

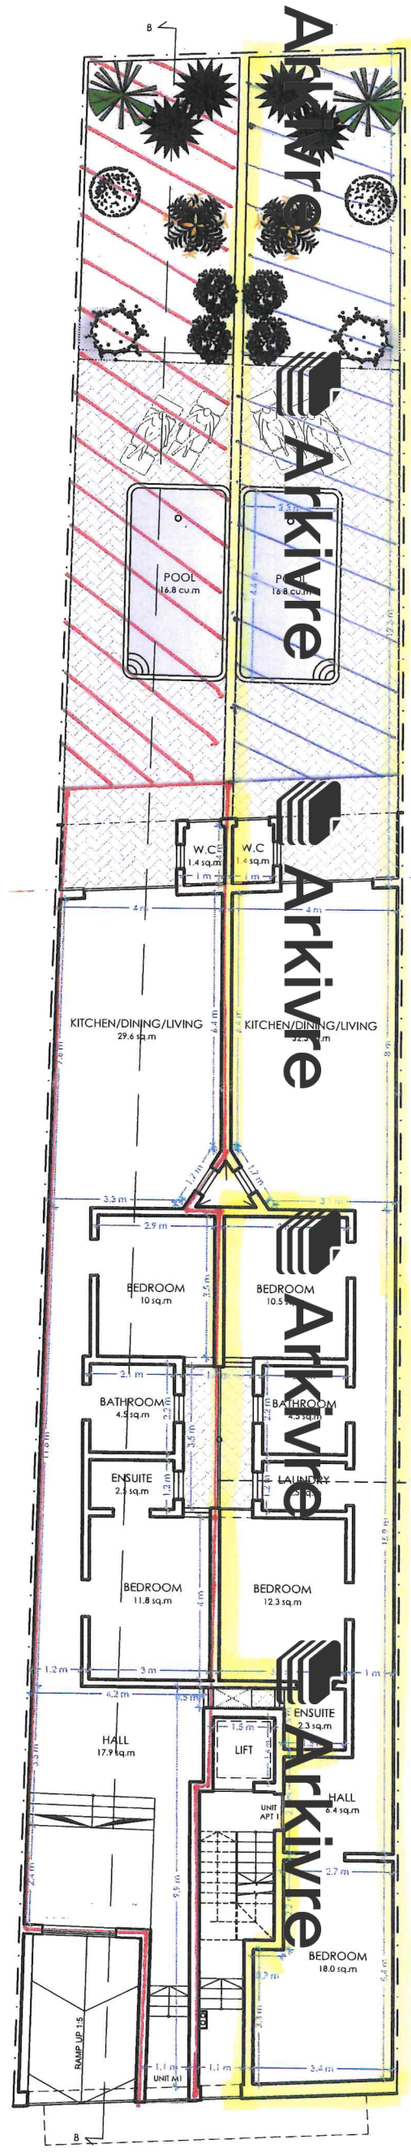

GROUND FLOOR
PROPOSED Scale 1:150



Mary Attard
Joicie M. Spiteri
Eddie Zammit


B1

UNIT	INTERNAL	EXTERNAL	TOTAL AREA
APT'S 2-6	124.5 sqm	9.9 sqm	134.4 sqm
APT'S 3-7	122.3 sqm	11.4 sqm	133.7 sqm
APT 8	111.7 sqm	19.1 sqm	130.8 sqm
APT 9	105.7 sqm	22.9 sqm	128.6 sqm


METRES 1.5 0 1.5 3 4.5 6 7.5 9 10.5 12 13.5 15

FEET 15 0 15 30 45


SCALE 1:150

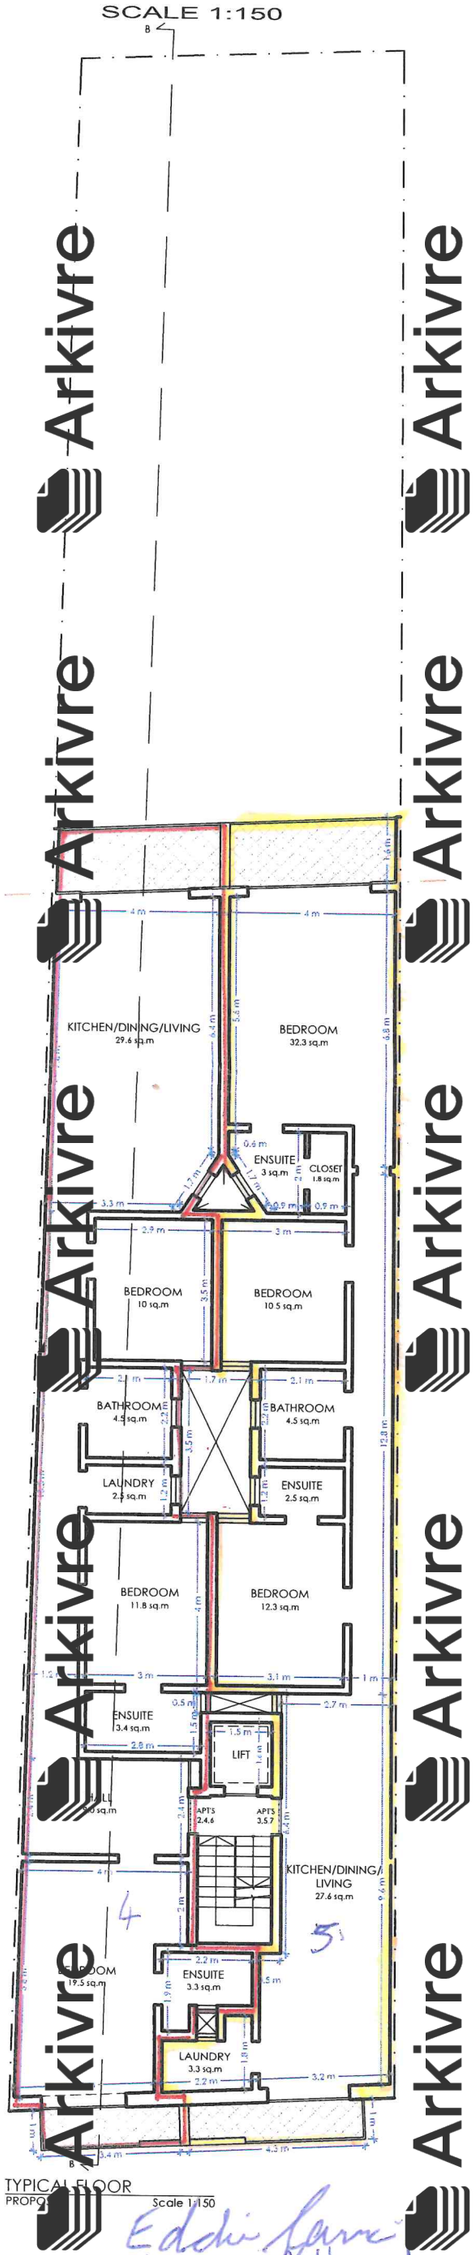

TYPICAL FLOOR PROPOSED Scale 1:150

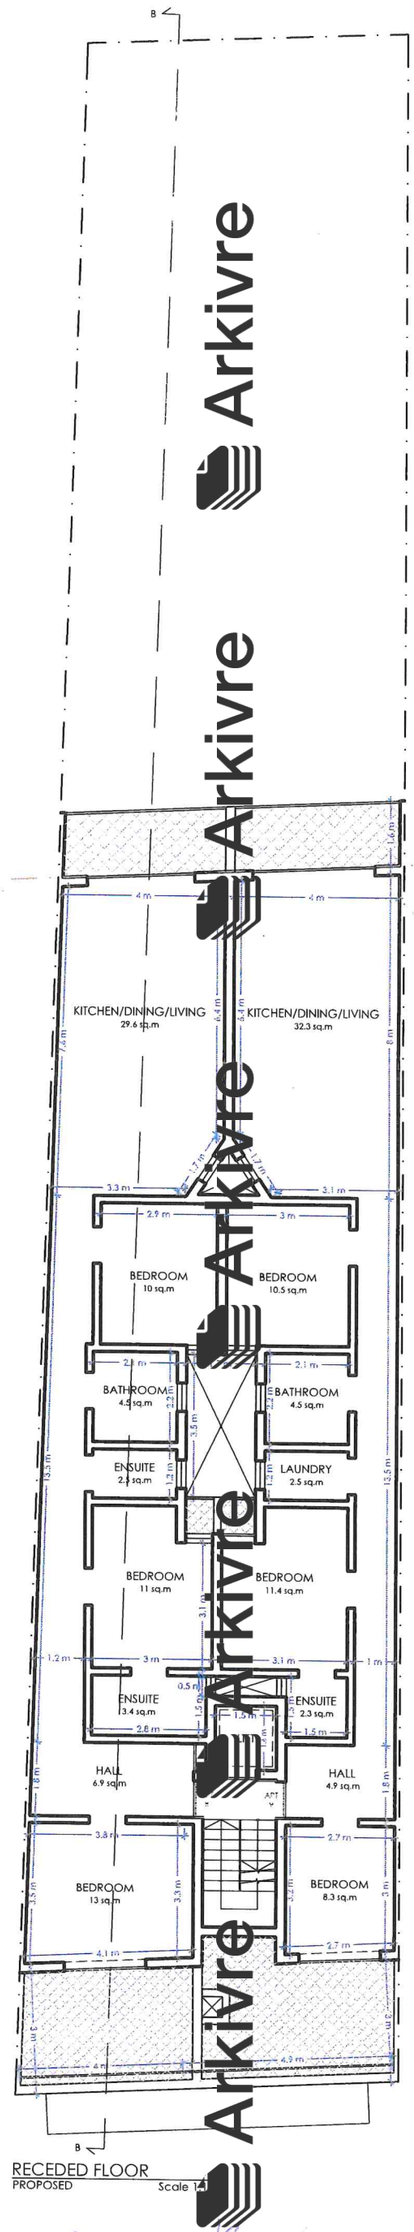

RECEDED FLOOR PROPOSED Scale 1:150

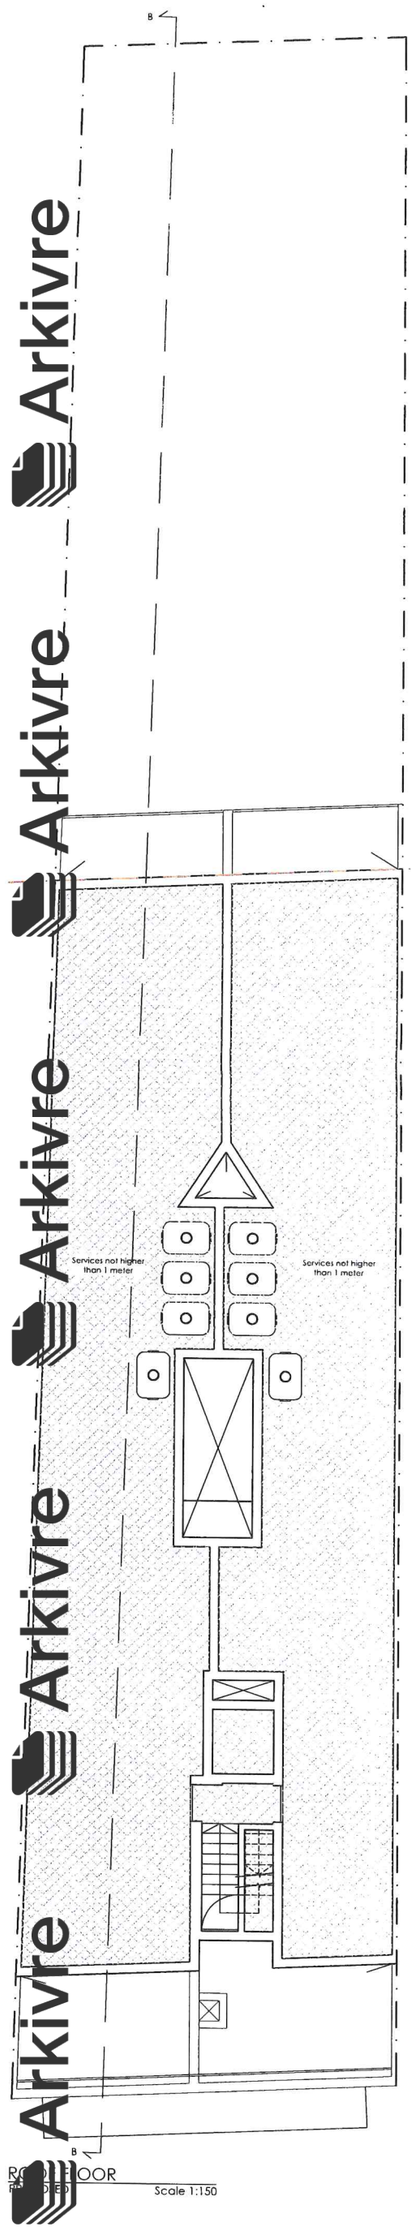

ROOF FLOOR PROPOSED Scale 1:150