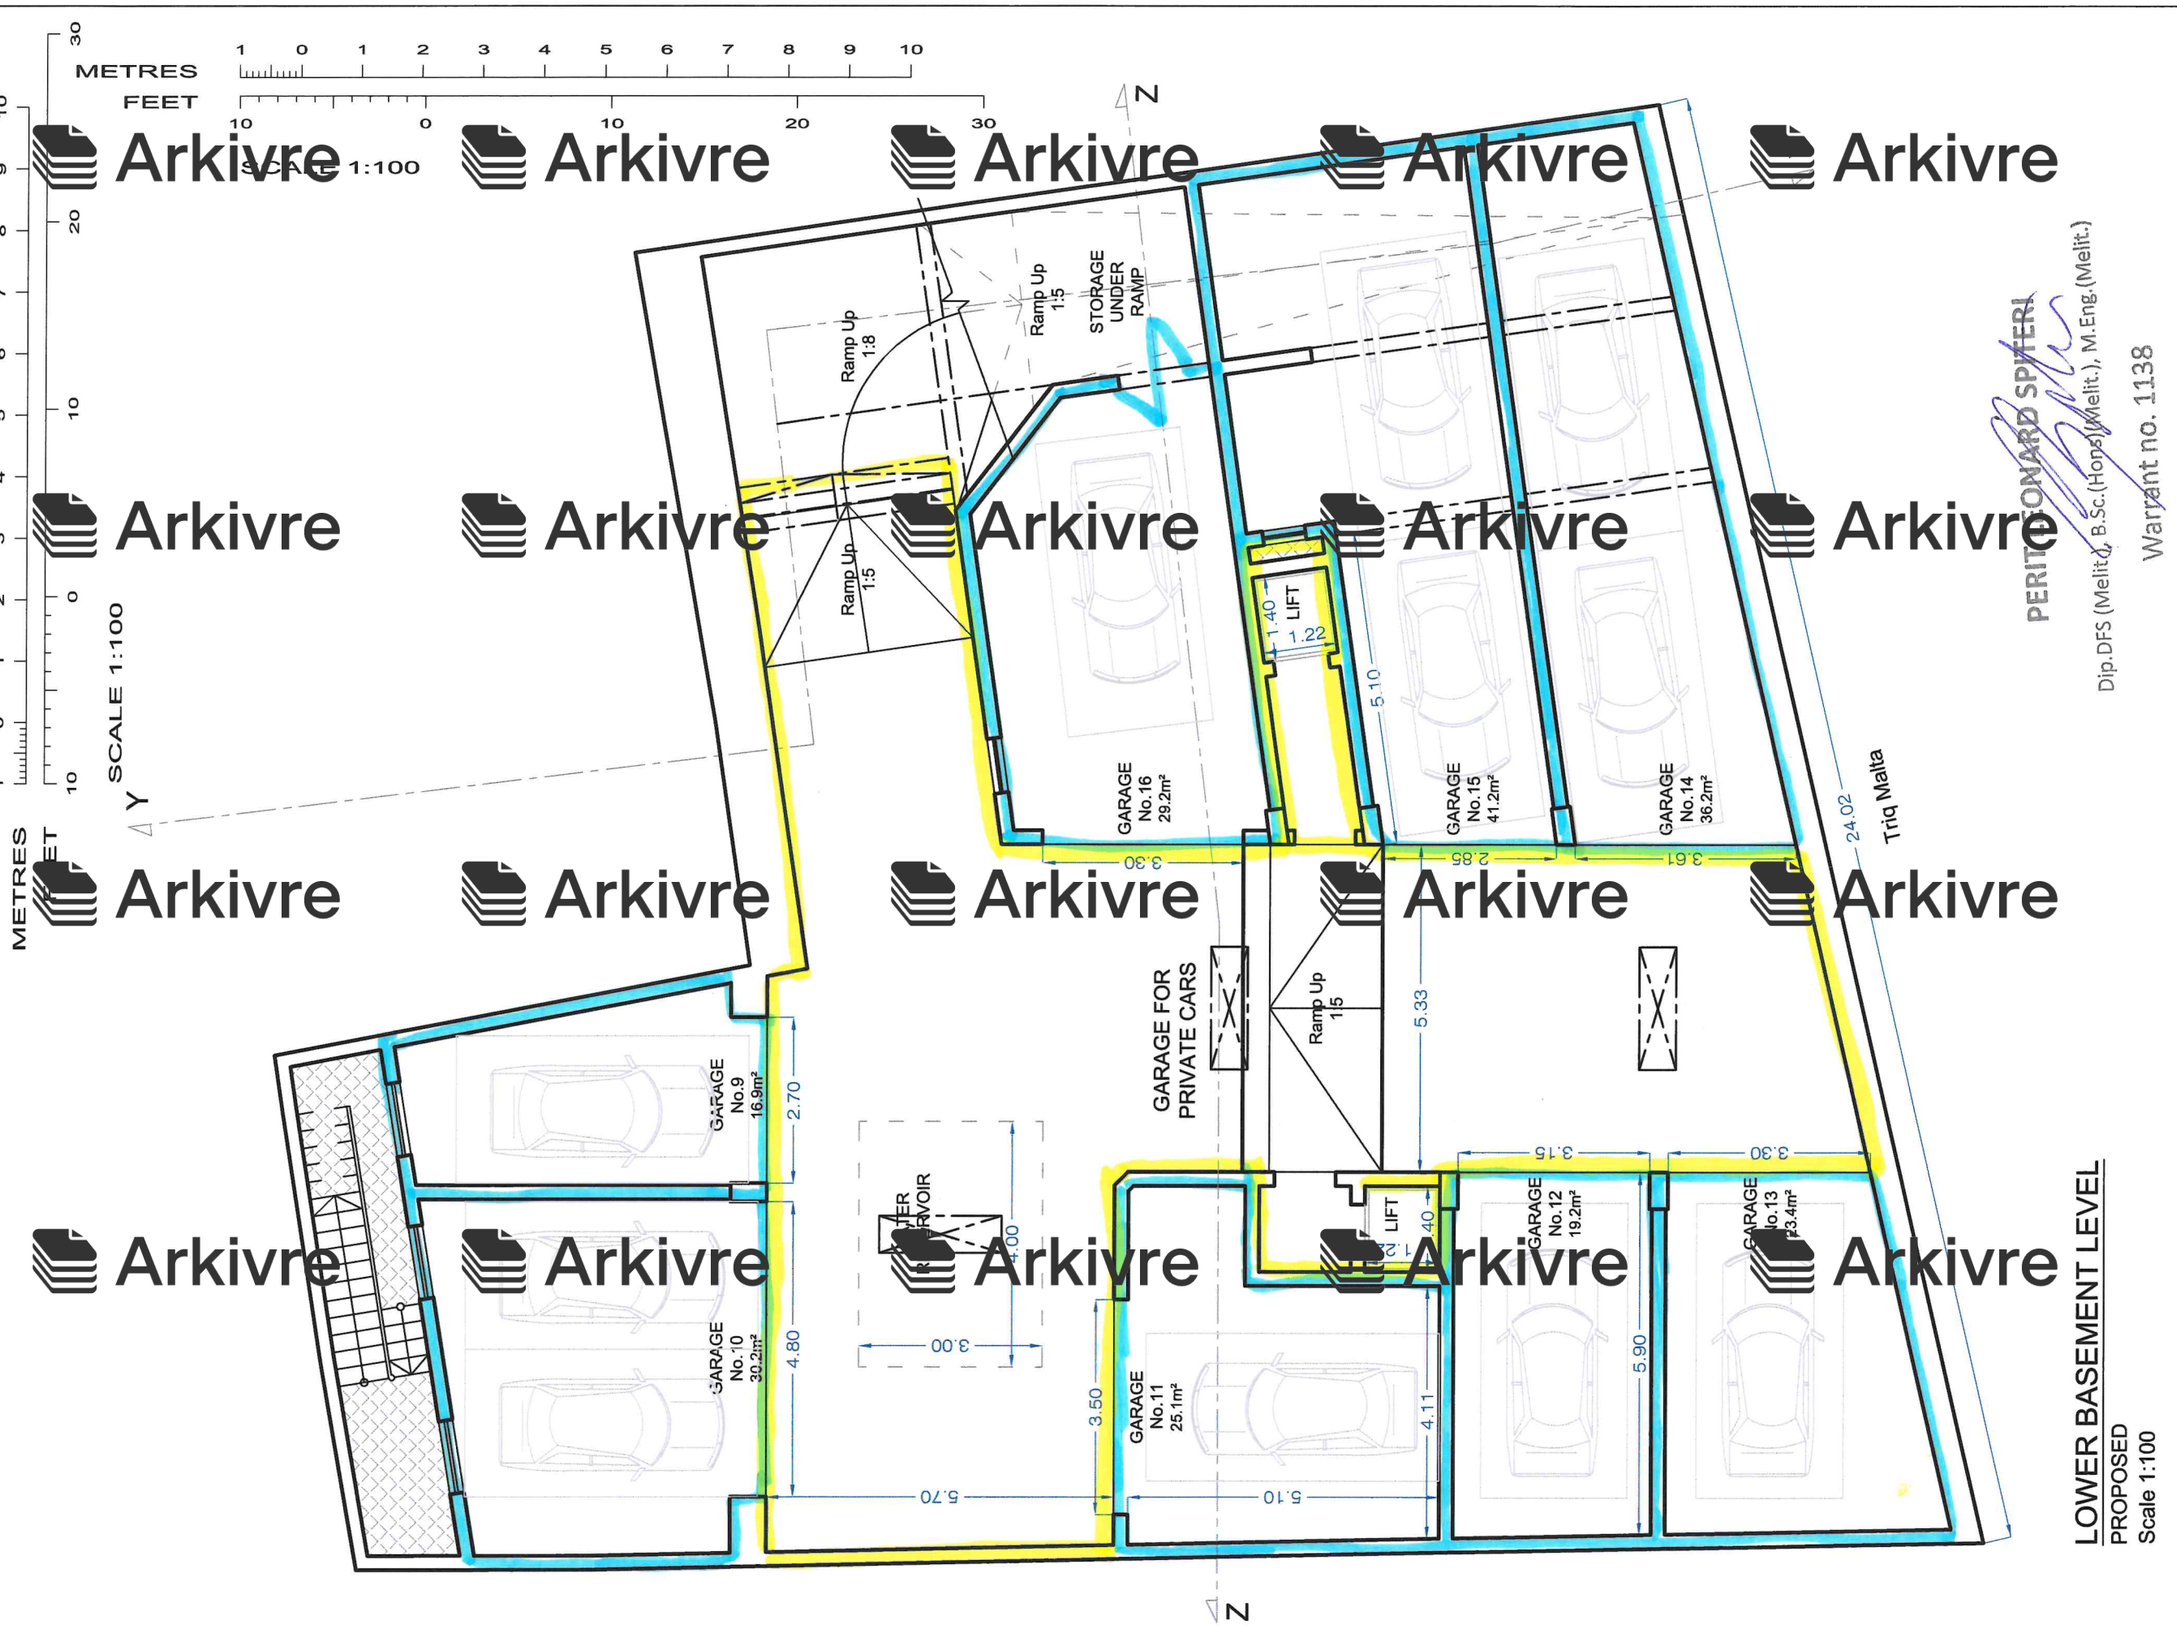


Arkivre

PERIT LEONARD SPITERI
Dip.DFS (Melit.), B.Sc.(Hons)(Melit.), M.Eng.(Melit.)
Warrant no. 1138

LOWER BASEMENT LEVEL
PROPOSED
Scale 1:100

Project
PROPOSED ADDITION OF A RAMP TO ACCESS LOWER BASEMENT LEVEL INSTEAD OF A CAR LIFT, CHANGE FROM CAR PARKING SPACES TO GARAGES.

Project Architect
PERIT LEONARD SPITERI

Drawing Title
LOWER BASEMENT LEVEL


Path
File No 24042
Drg Status A
Drg No. 24042-A-01
Revision 0
Scale 1:100
Date 25/08/2025
Drawn by K.G.
Checked

Client
SILVIO RAPA

PERIT
LEONARD SPITERI
Dip.DFS(Melit.),B.Sc.(Hons)(Melit.),M.Eng.(Melit.)
m: 79942706 e: peritleonardspiteri@gmail.com

Revisions
Ref. | Item. | Init. | Date.

METRES 1 0 1 2 3 4 5 6 7 8 9 10
FEET 10 0 10 20 30
SCALE 1:100

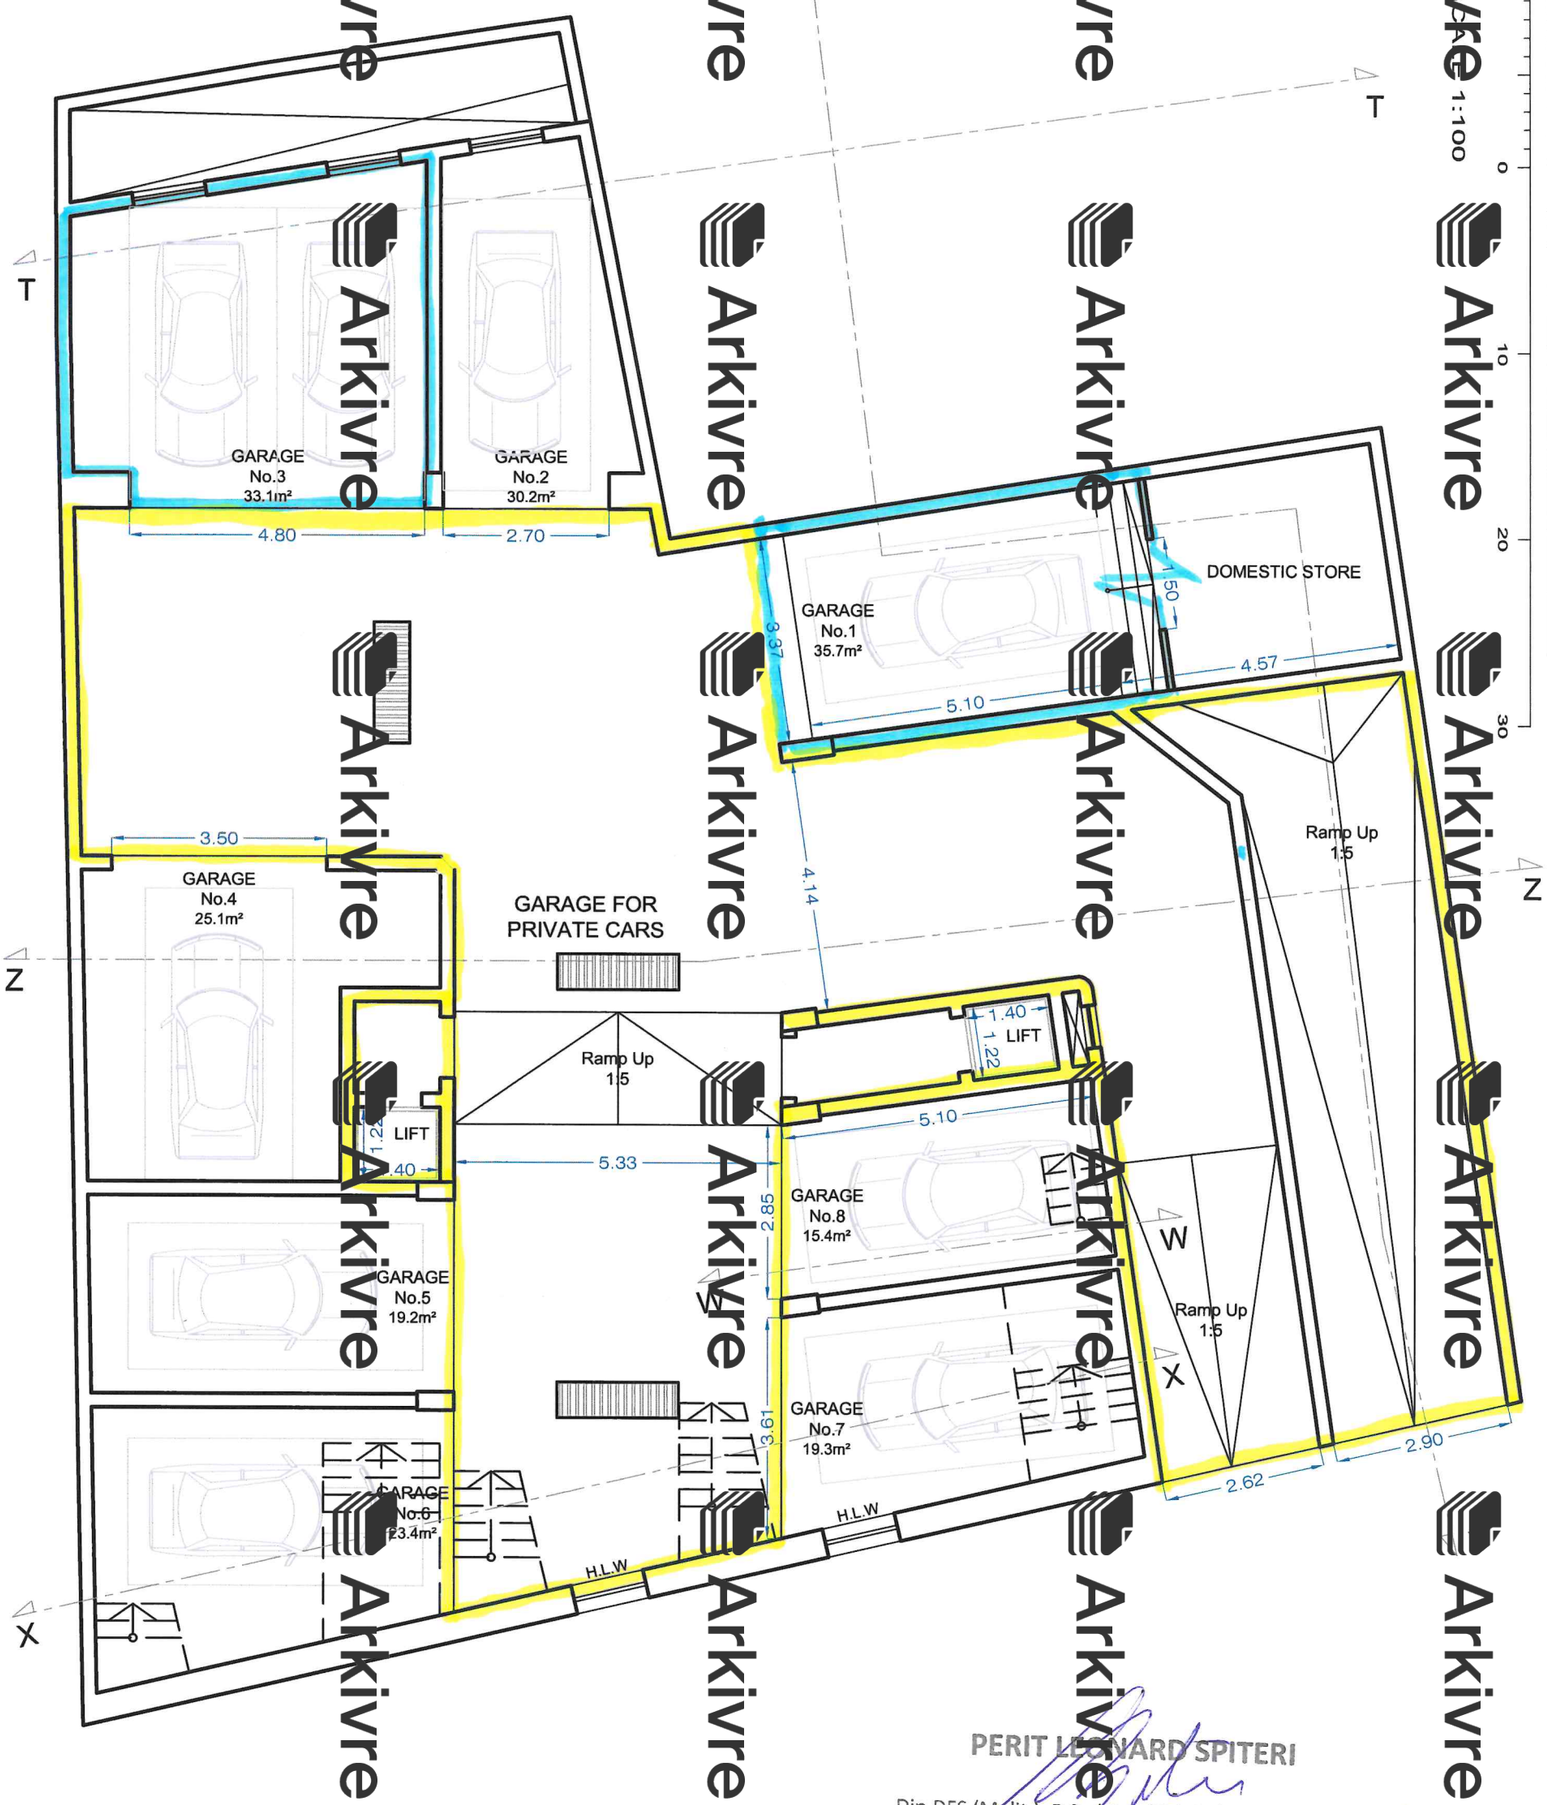

UPPER BASEMENT LEVEL
PROPOSED
Scale 1:100

PERIT LEONARD SPITERI
Dip.DFS (Melit.), B.Sc.(Hons)(Melit.), M.Eng.(Melit.)
Warrant no. 1138

Revisions			
Ref.	Item.	Init.	Date.

PERIT
LEONARD **SPITERI**
Dip.DFS(Melit.),B.Sc.(Hons)(Melit.),M.Eng.(Melit.)
m: 79942706 e: peritleonardspiteri@gmail.com

Client: SILVIO RAPA

Project: PROPOSED ADDITION OF A RAMP TO ACCESS LOWER BASEMENT LEVEL INSTEAD OF A CAR LIFT, CHANGE FROM CAR PARKING SPACES TO GARAGES.

Project Architect: PERIT LEONARD SPITERI

Drawing Title: UPPER BASEMENT LEVEL

Path

File No	Drwg Issue	Drwg No.	Revision
24042	A	24042-A-02	0

Scale	Date	Drawn by	Checked
1:100	25/08/2025	K.G.	