Application for an Official Search and/or Information.

NUMBER: 814/25

PAYMENT: €30

DATE:

RECEIVED BY: T. Cardona

RECEIVED
03 JUN 2025
Reġistru tal-Artijiet
Ċentrali

Locality:	Ghajnsielem, Gozo
Street and/or Nickname	Triq Hamri
Area/ Number/ Name	Site measuring cirka 326.67sq.m.
Share :	Whole
Property Number:	Title of Property Number: 22002414
Owners:	Frances Galea ID No.: 38960G; Raymond Galea ID No.: 7754G; Salvino Rapa ID No.: 43163G; Carmen Rapa ID No.: 5663G; u Rosa Maria Vella ID No.: 273459M.

Request:-

(1) Whether the above described property as shown on plan falls in a registration area?

(2) If in the affirmative, is it registered and are there any registered charges?

Application submitted by:

Notary Dr. Paul George Pisani LL.D. - 40c, [illegible] Gate Street, Victoria - Gozo - Reply to sent by mail to applicant.

Attached document 14


Andrew Vella
Unit Co-Ordinator
Land Registration Agency


05/06/2025

Arkivre

Dan hu dokument uffiċċjali għall-użu biss fl-Aġenzija għar-Reġistrazzjoni tal-Artijiet

This is an official document for Land Registration Agency use only

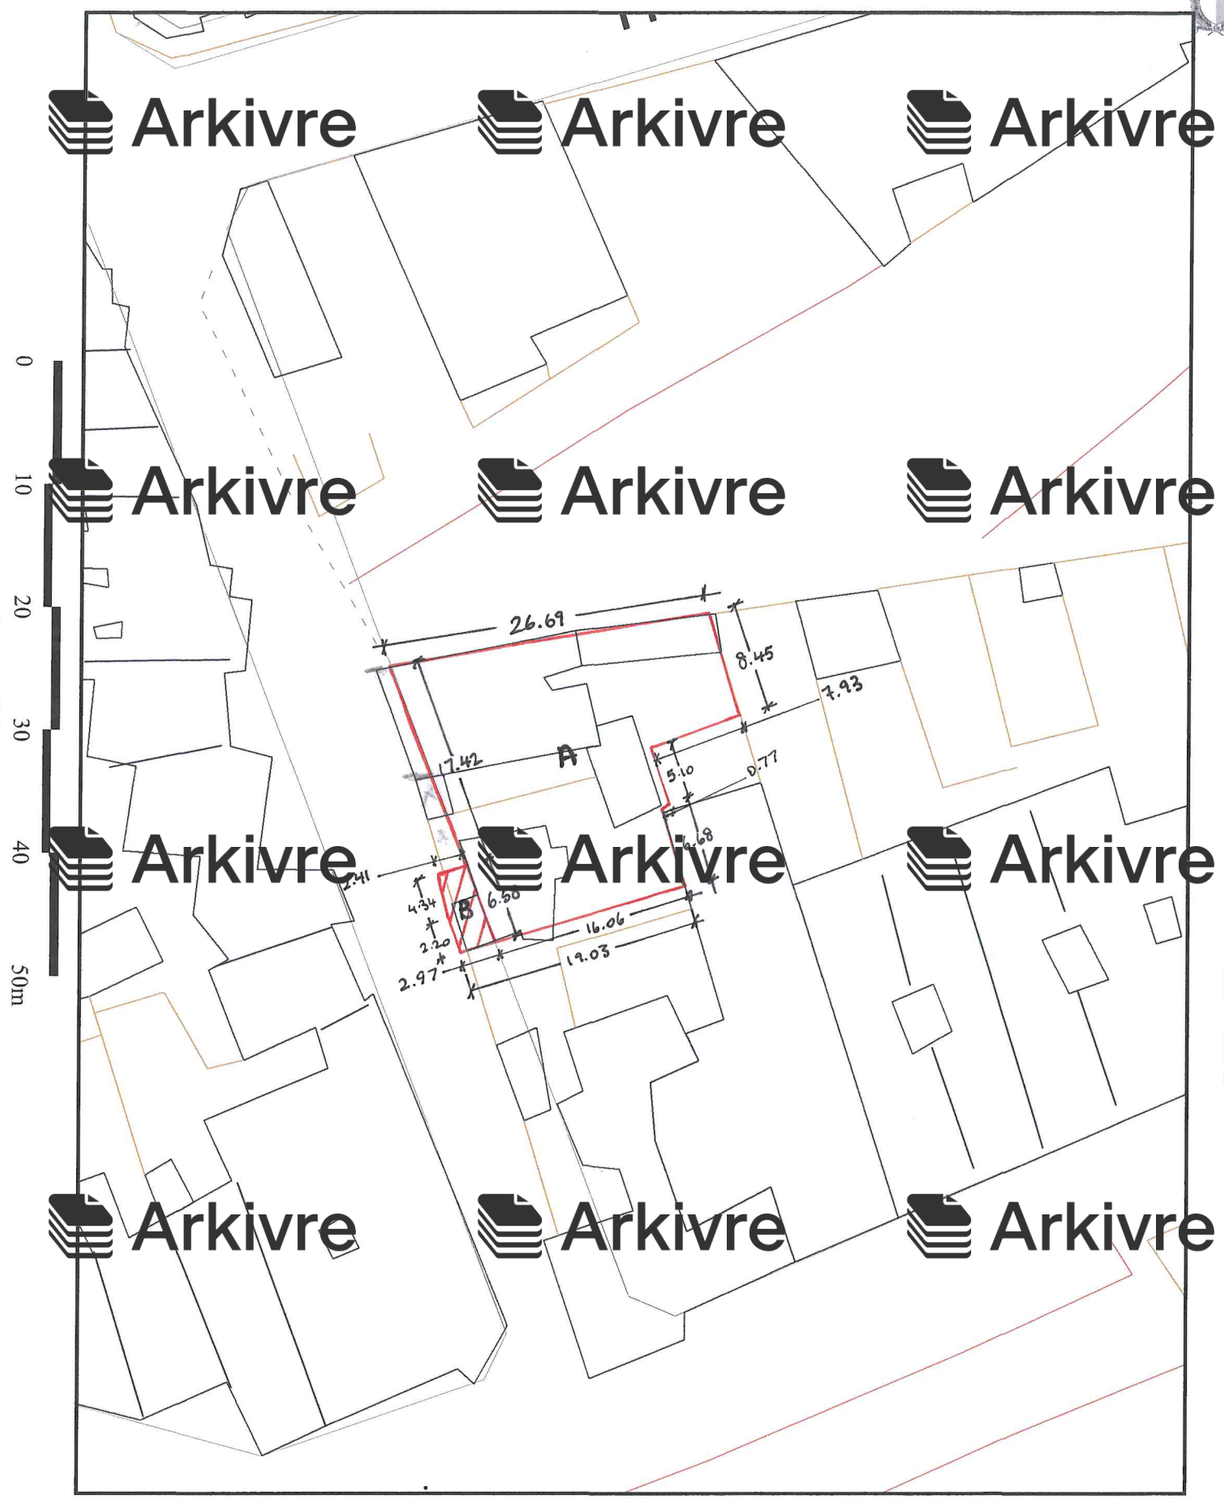

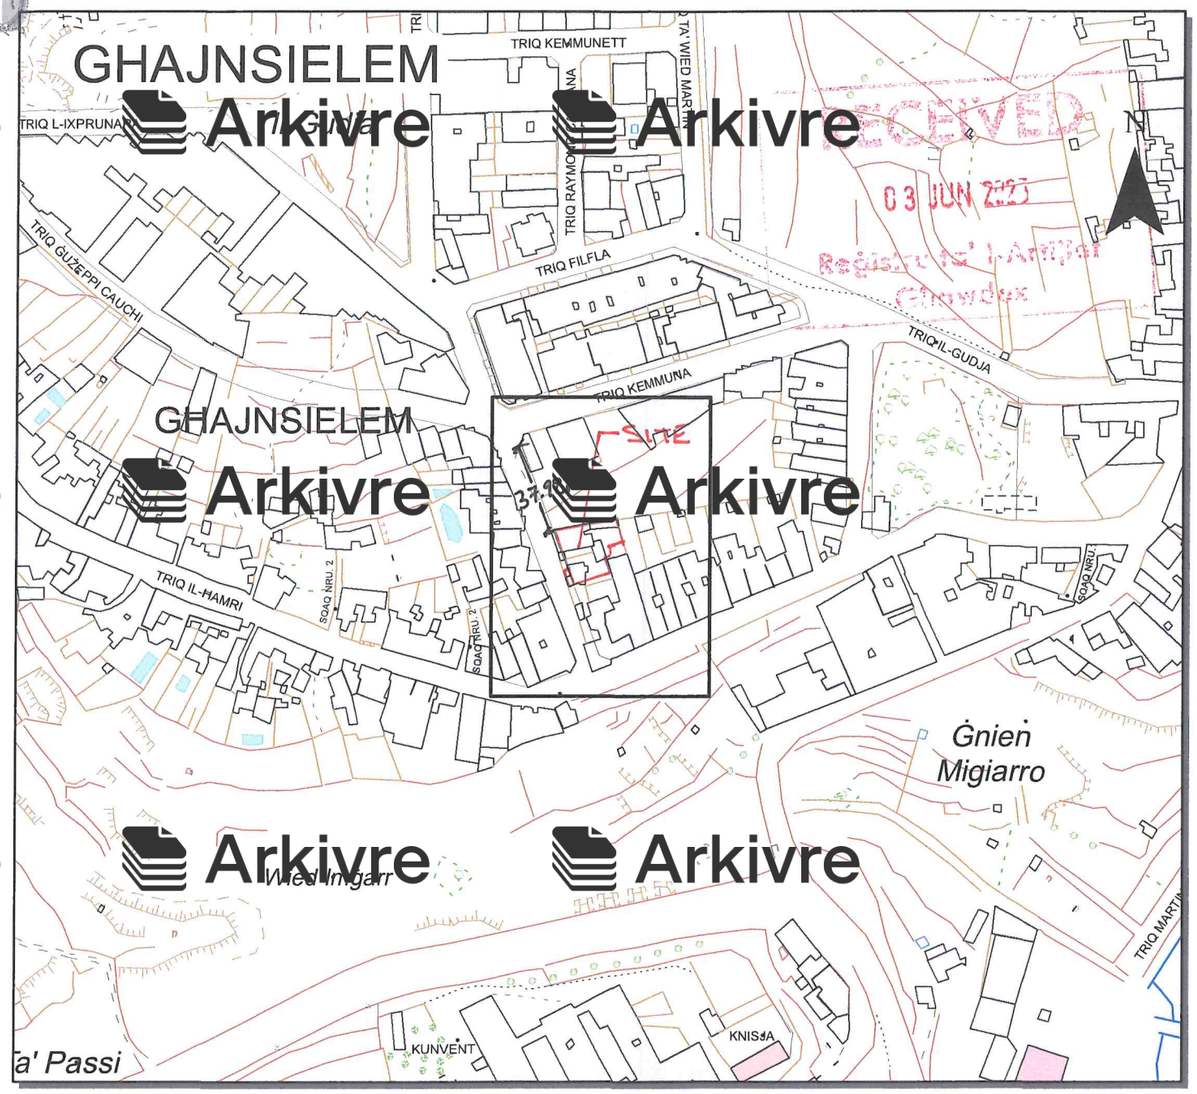

Pjanta tas-Sit **1:2500** *Site Plan*

Aġenzija għar-Reġistrazzjoni tal-Artijiet ***Land Registration Agency***

116, Triq il-Kunsill Lokali, Triq il-Punent, Il-Belt Valletta *116, Triq il-Kunsill Lokali, Triq il-Punent, Il-Belt Valletta*

Nru tal-Mappa: **394762 G** *Map Number:*	Pożizzjoni Ċentrali: **x = 36480** *Centre Coordinates:* **y = 87366**	Parti min S.S.: **3687** *Extracted from S.S:*	Data: **21/05/2025** *Date:*

Perit:
Architect:

PERIT LEONARD SPITERI

Timbru tal-Perit:
Architect's Stamp

Dr. Arch.(Melit.), B.Sc.(Hons)(Melit.), M.Eng.(Melit.)

Warrant no. 1138

Qies (metri kwadri): AREA A = 469.97 m²
Area (square metres): AREA B = 17.90 m²

Firma ta' l-Applikant:
Applicant's Signature:

LR 405527

Dritt imħallas
Fee Paid