Arkivre Arkivre

RECEIVED
01 JUL 2025
Registru ta' l-Artijiet
Ghawdex

Application for an Official Search and/or Information

NUMBER: 1044/25

PAYMENT: €30.00

DATE:

RECEIVED BY:

Locality: Ghajnsielem, Gozo

Street and/or Nickname: Triq il-Hamri, Art retrostanti *'Sea View Court'*

Area/ Number/ Name: 80.26

Share : Whole

Part of Certificate Number: 200337

Arkivre Arkivre

Request:-

(1) Whether the above described property as shown on plan falls in a registration area?

(2) If in the affirmative, is it registered and are there any registered charges?

Application submitted by:

Not. Dr. Paul George Pisani LL.D. - 40c, Main Gate Street, Victoria - Gozo - Reply to sent by mail to applicant.

Arkivre Arkivre

Arkivre Arkivre

Vide attached document


Arkivre Arkivre


Andrew Vella
Unit Co-ordinator
Land Registration Agency

01/08/2025

Dan hu dokument uffiċċjali għall-użu biss fl-Aġenzija għar-Reġistrazzjoni tal-Artijiet

This is an official document for Land Registration Agency use only

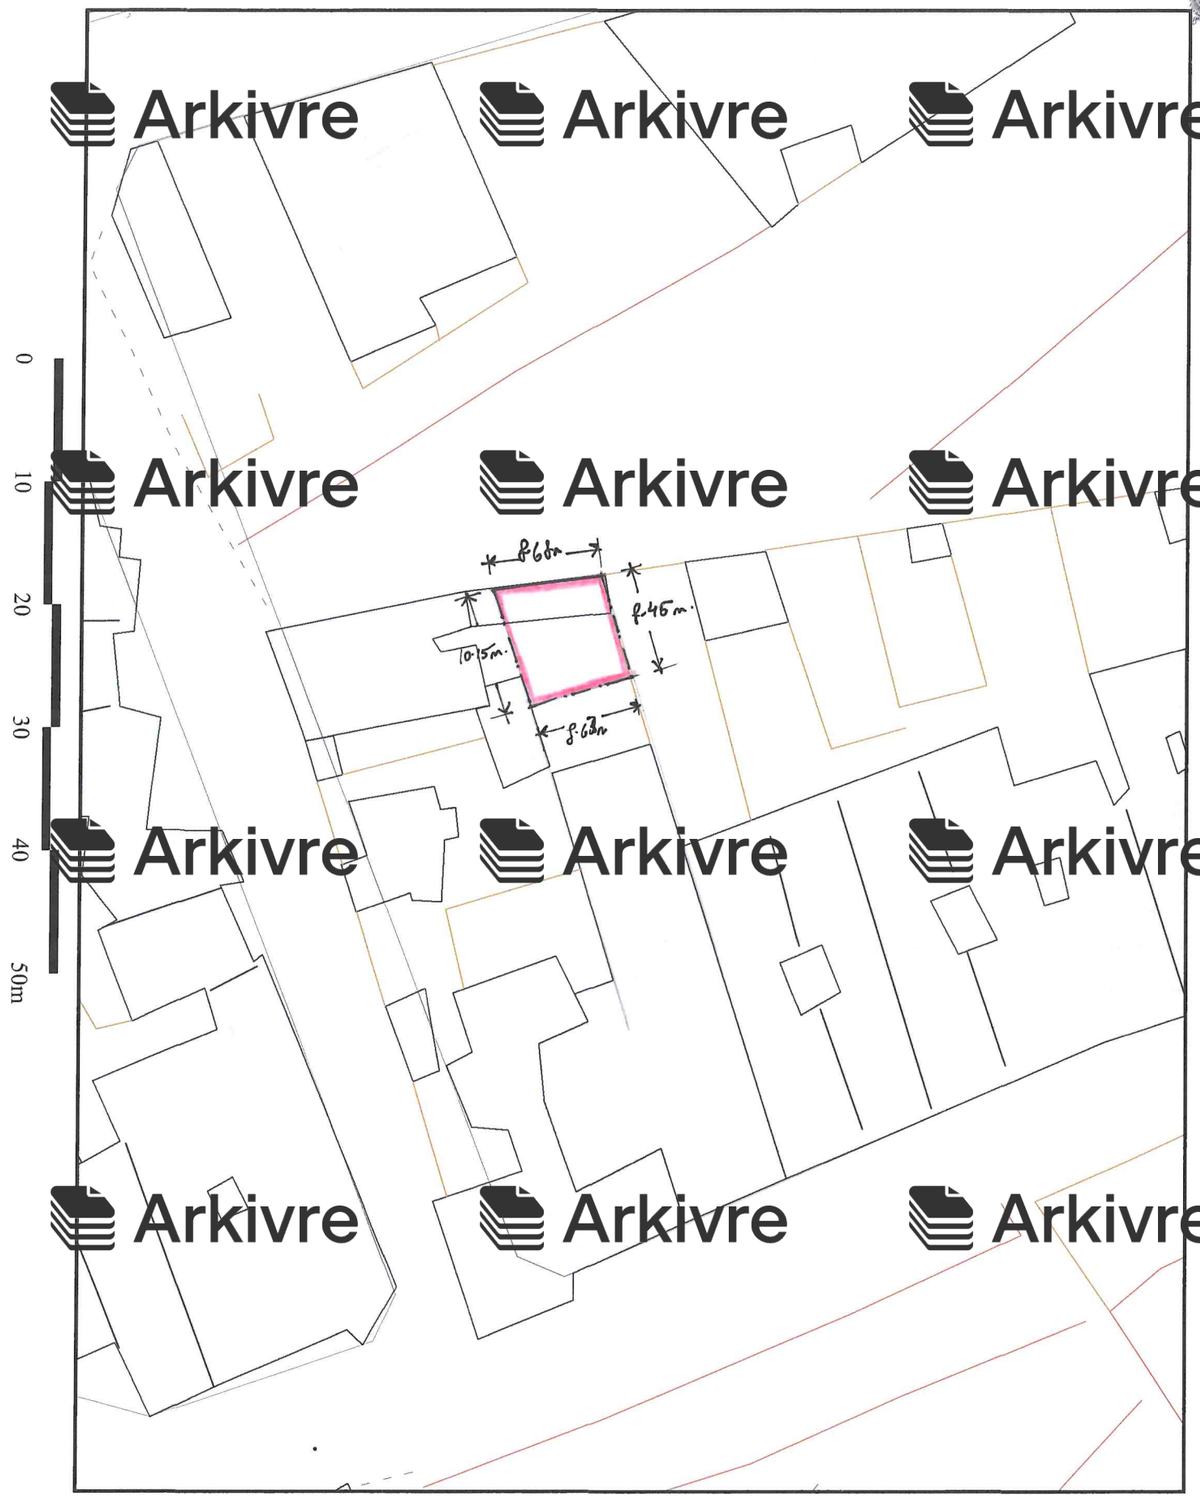

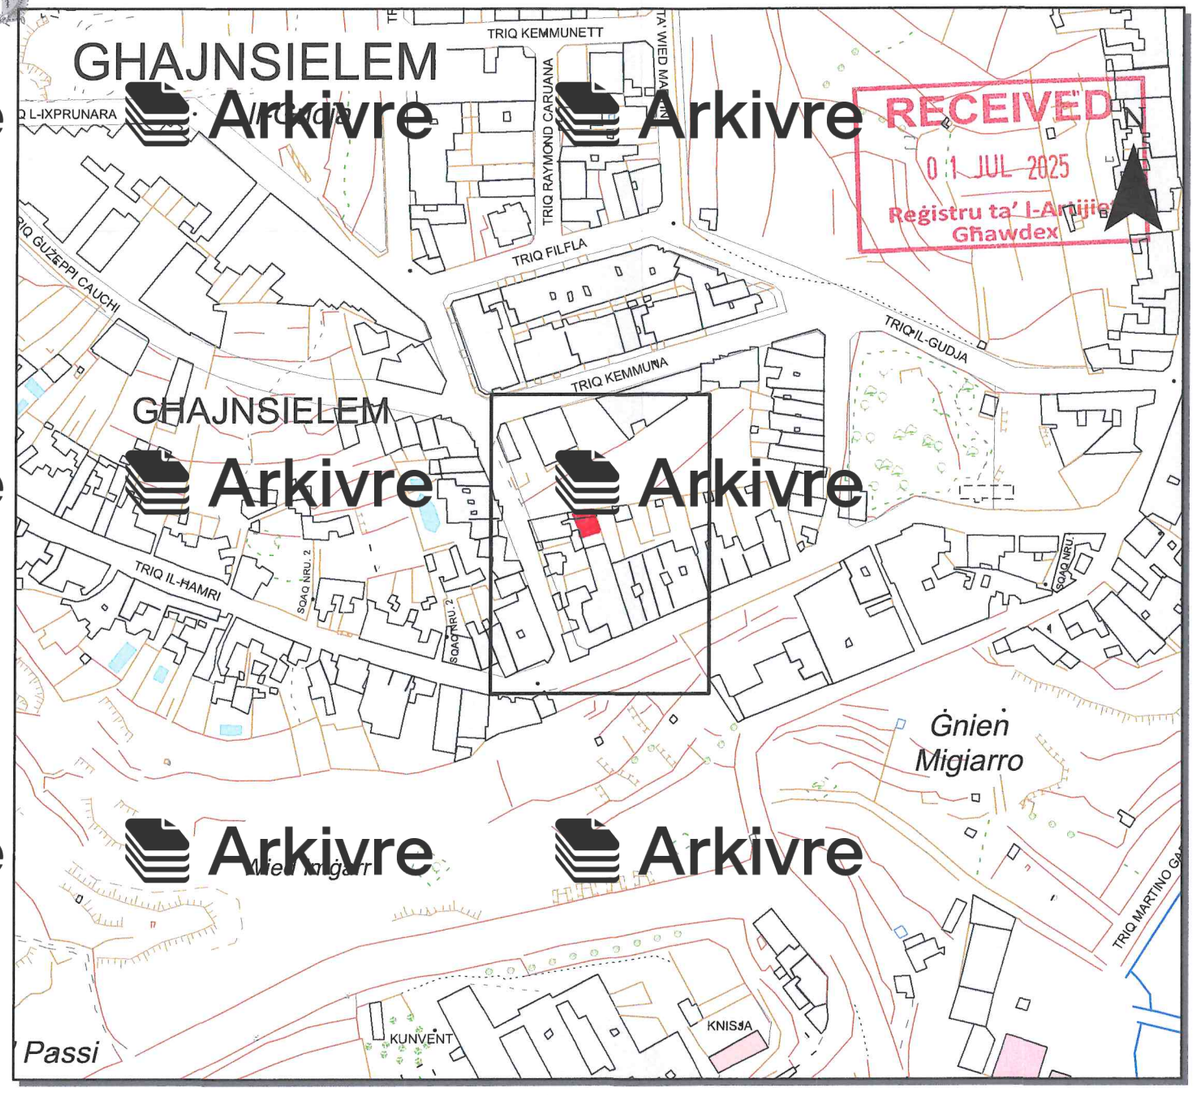

Pjanta tas-Sit **1:2500** *Site Plan*

RECEIVED
01 JUL 2025
Reġistru ta' l-Artijiet
Għawdex

Aġenzija għar-Reġistrazzjoni tal-Artijiet *116, Triq il-Punent, Il-Belt Valletta*

Land Registration Agency *116, Triq il-Punent, Il-Belt Valletta*

Nru tal-Mappa: **399365 M** *Map Number:*	Pożizzjoni Ċentrali: **x = 36489** *Centre Coordinates:* **y = 87363**	Parti min S.S.: **3687** *Extracted from S.S:*	Data: **26/06/2025** *Date:*

Perit:
Architect:
PERIT LEONARD SPITERI

Timbru tal-Perit:
Architect's Stamp:
Dip.DFS (Melit.), B.Sc.(Hons)(Melit.), M.Eng.(Melit.)
Warrant no. 1138

Qies (metri kwadri): AREA: 80.26 m²
Area (square metres):

Firma ta' l-Applikant:
Applicant's Signature:

LR 407032

Dritt imħallas
Fee Paid