Land Registry Act, 1981

Form I

Number 1331/24

Date

Fee €30.00

Receiving Officer L. Cachia

RECEIVED
30 SEP 2024
Registru ta' l-Artijiet
Ghawdex

Property:

Gauci House, Triq l-Indipendenza, Kercem, Gozo, as bordered in red on attached site plan, measuring approximately four hundred and twenty six point zero three square metres (426.03sqm).

Queries:

1. Whether the property lies in a compulsory or voluntary registration area, and if yes, when was it so declared registerable.
2. Whether the property is registered, and in whose name is it registered.
3. Whether there are any charges or cautions or other servitudes on site.

Dr. Marlin Vella

Cor 951, Level 1,

JF Kennedy Square,

Victoria, Gozo.

Vide attached document

Andrew Vella
Unit Co-Ordinator
Land Registration Agency


07/10/2024.


Date

Land Registrar

Dan hu dokument uffiċċjali għall-użu biss fl-Aġenzija għar-Reġistrazzjoni tal-Artijiet

This is an official document for Land Registration Agency use only

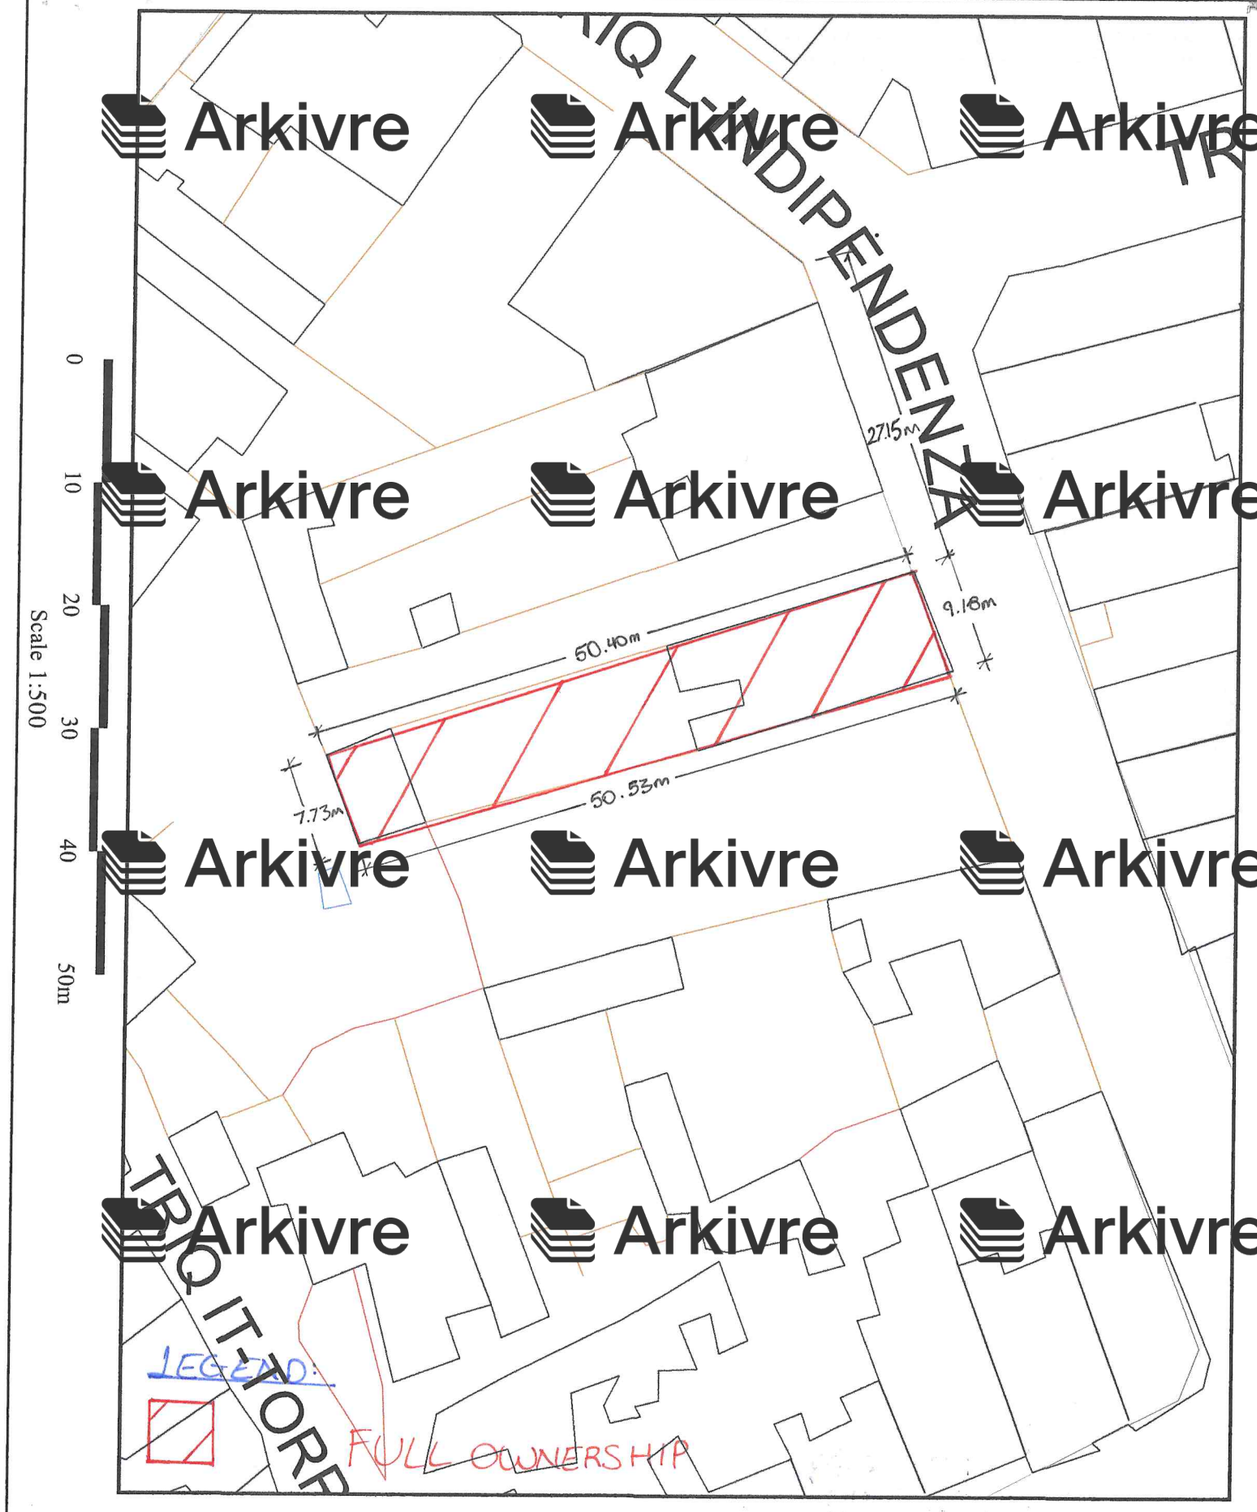

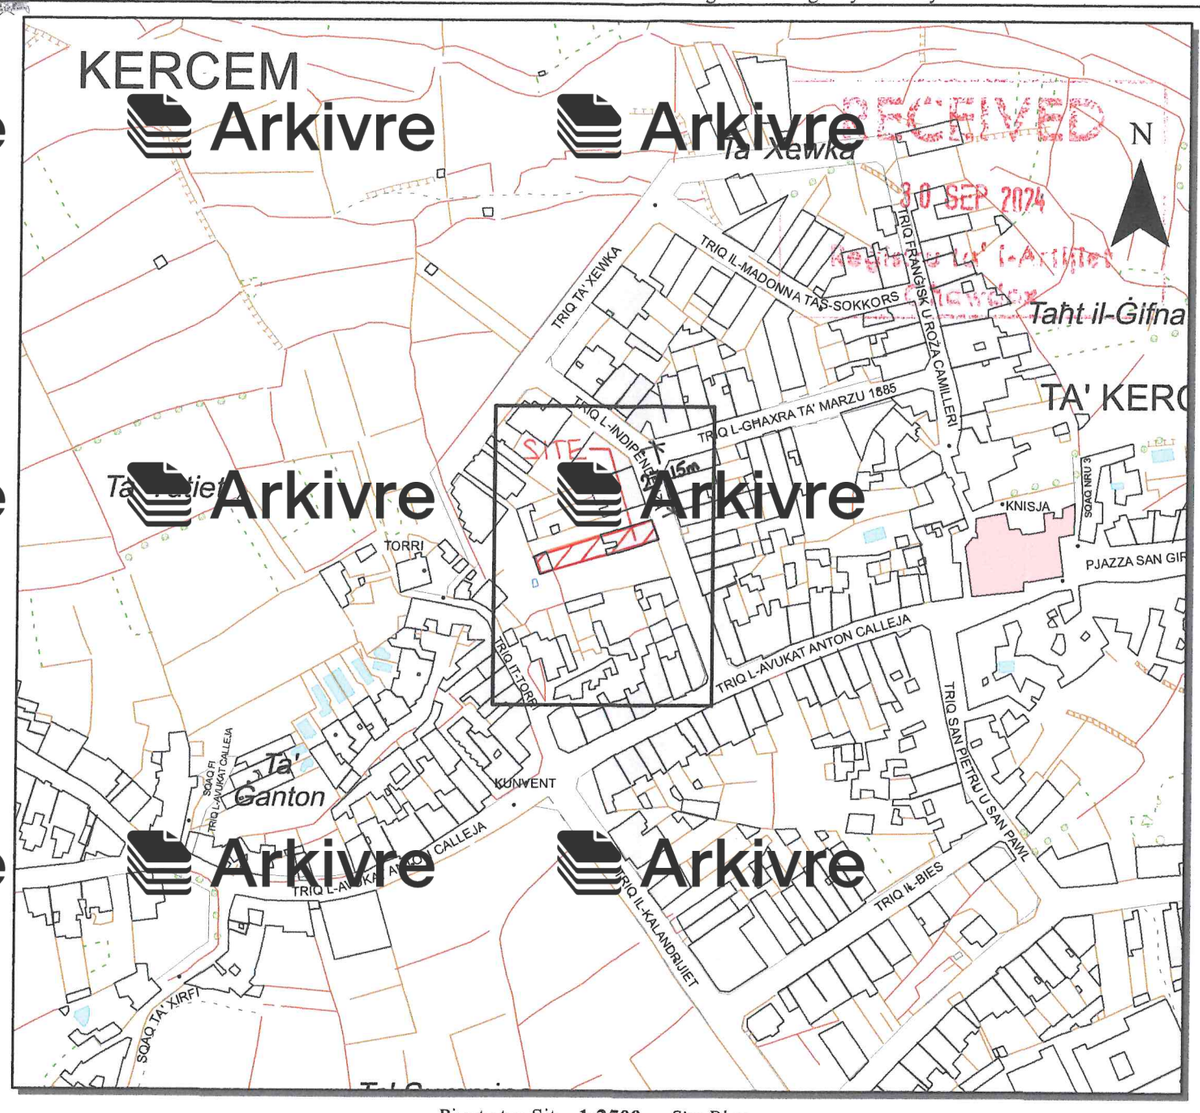

Pjanta tas-Sit **1:2500** *Site Plan*

RECEIVED
30 SEP 2024
Reġistrazzjoni tal-Artijiet
Land Registration

Aġenzija għar-Reġistrazzjoni tal-Artijiet
116, Triq il-Punent, Il-Belt Valletta

Land Registration Agency
116, Triq il-Punent, Il-Belt Valletta

Nru tal-Mappa: *Map Number:* **365575 G**	Pożizzjoni Ċentrali: *Centre Coordinates:* **x = 30281** **y = 89064**	Parti min S.S.: *Extracted from S.S.:* **3089**	Data: *Date:* **25/09/2024**

Perit:
Architect:

Timbru tal-Perit:
Architect's Stamp:

PERIT LEONARD SPITERI
Dip.DFS(Melit.).B.Sc.(Hons)(Melit.).M.Eng.(Melit.)
32, Canon F. Mangion Str. Gharb, Gozo
Mobile: 79942706
E-mail: peritleonardspiteri@gmail.com
Warrant No: 1138

Qies (metri kwadri): AREA = 426.03 m²
Area (square metres):

Firma ta' l-Applikant:
Applicant's Signature:

LR 371749

Dritt imħallas
Fee Paid